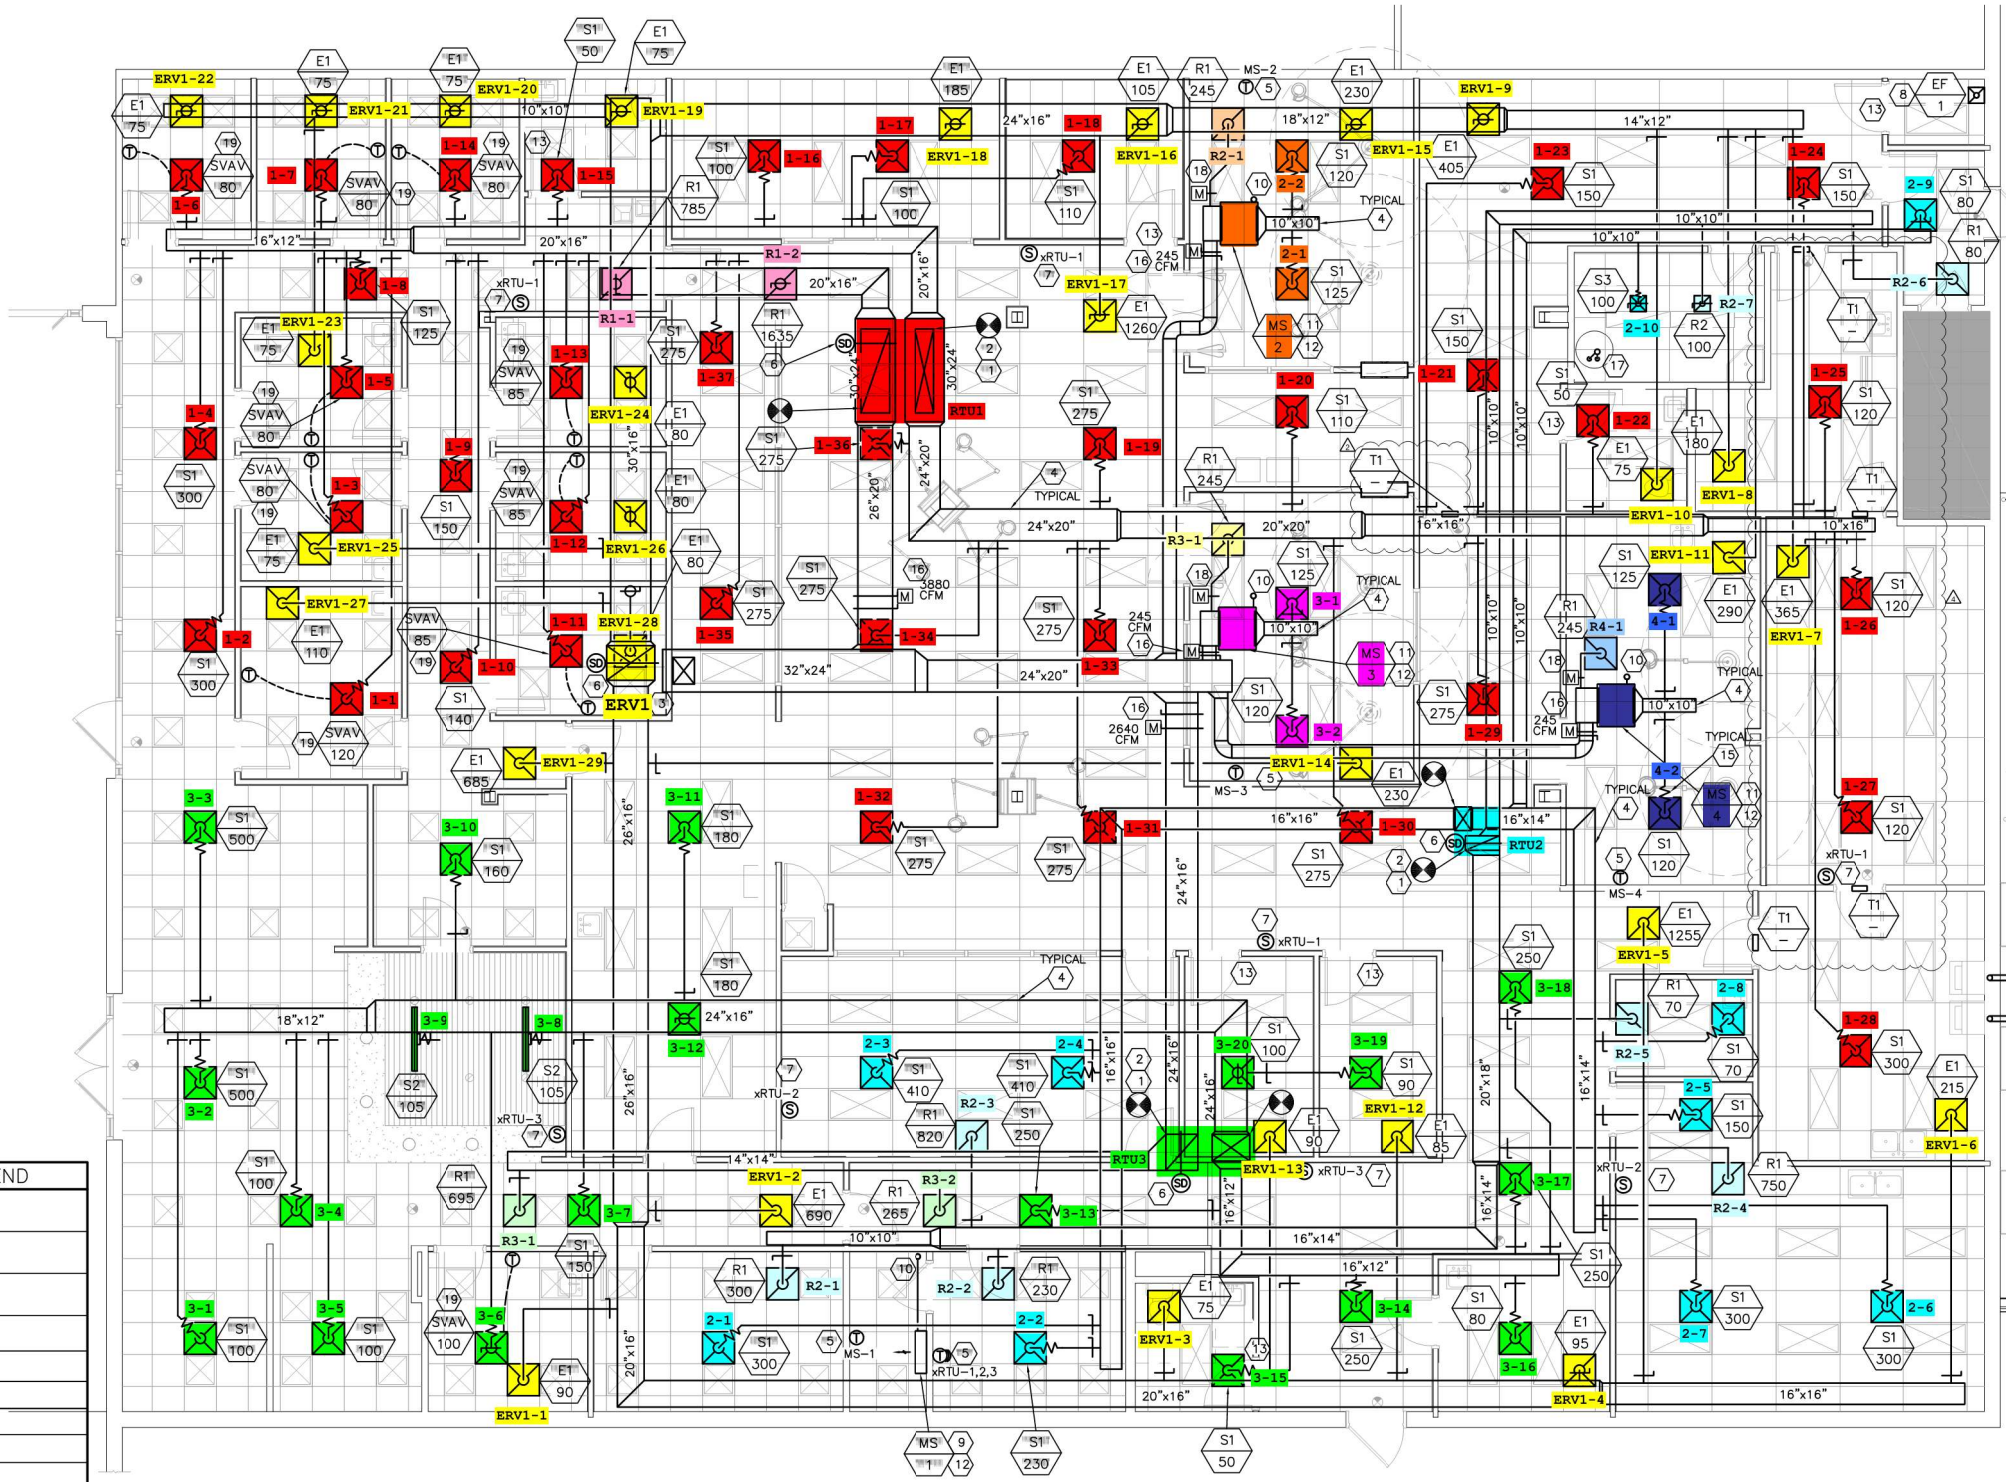

GEND

KEYED MECHANICAL NOTES

1 M-100 MECHANICAL PLAN

SCALE: 3/16" = 1'-0"