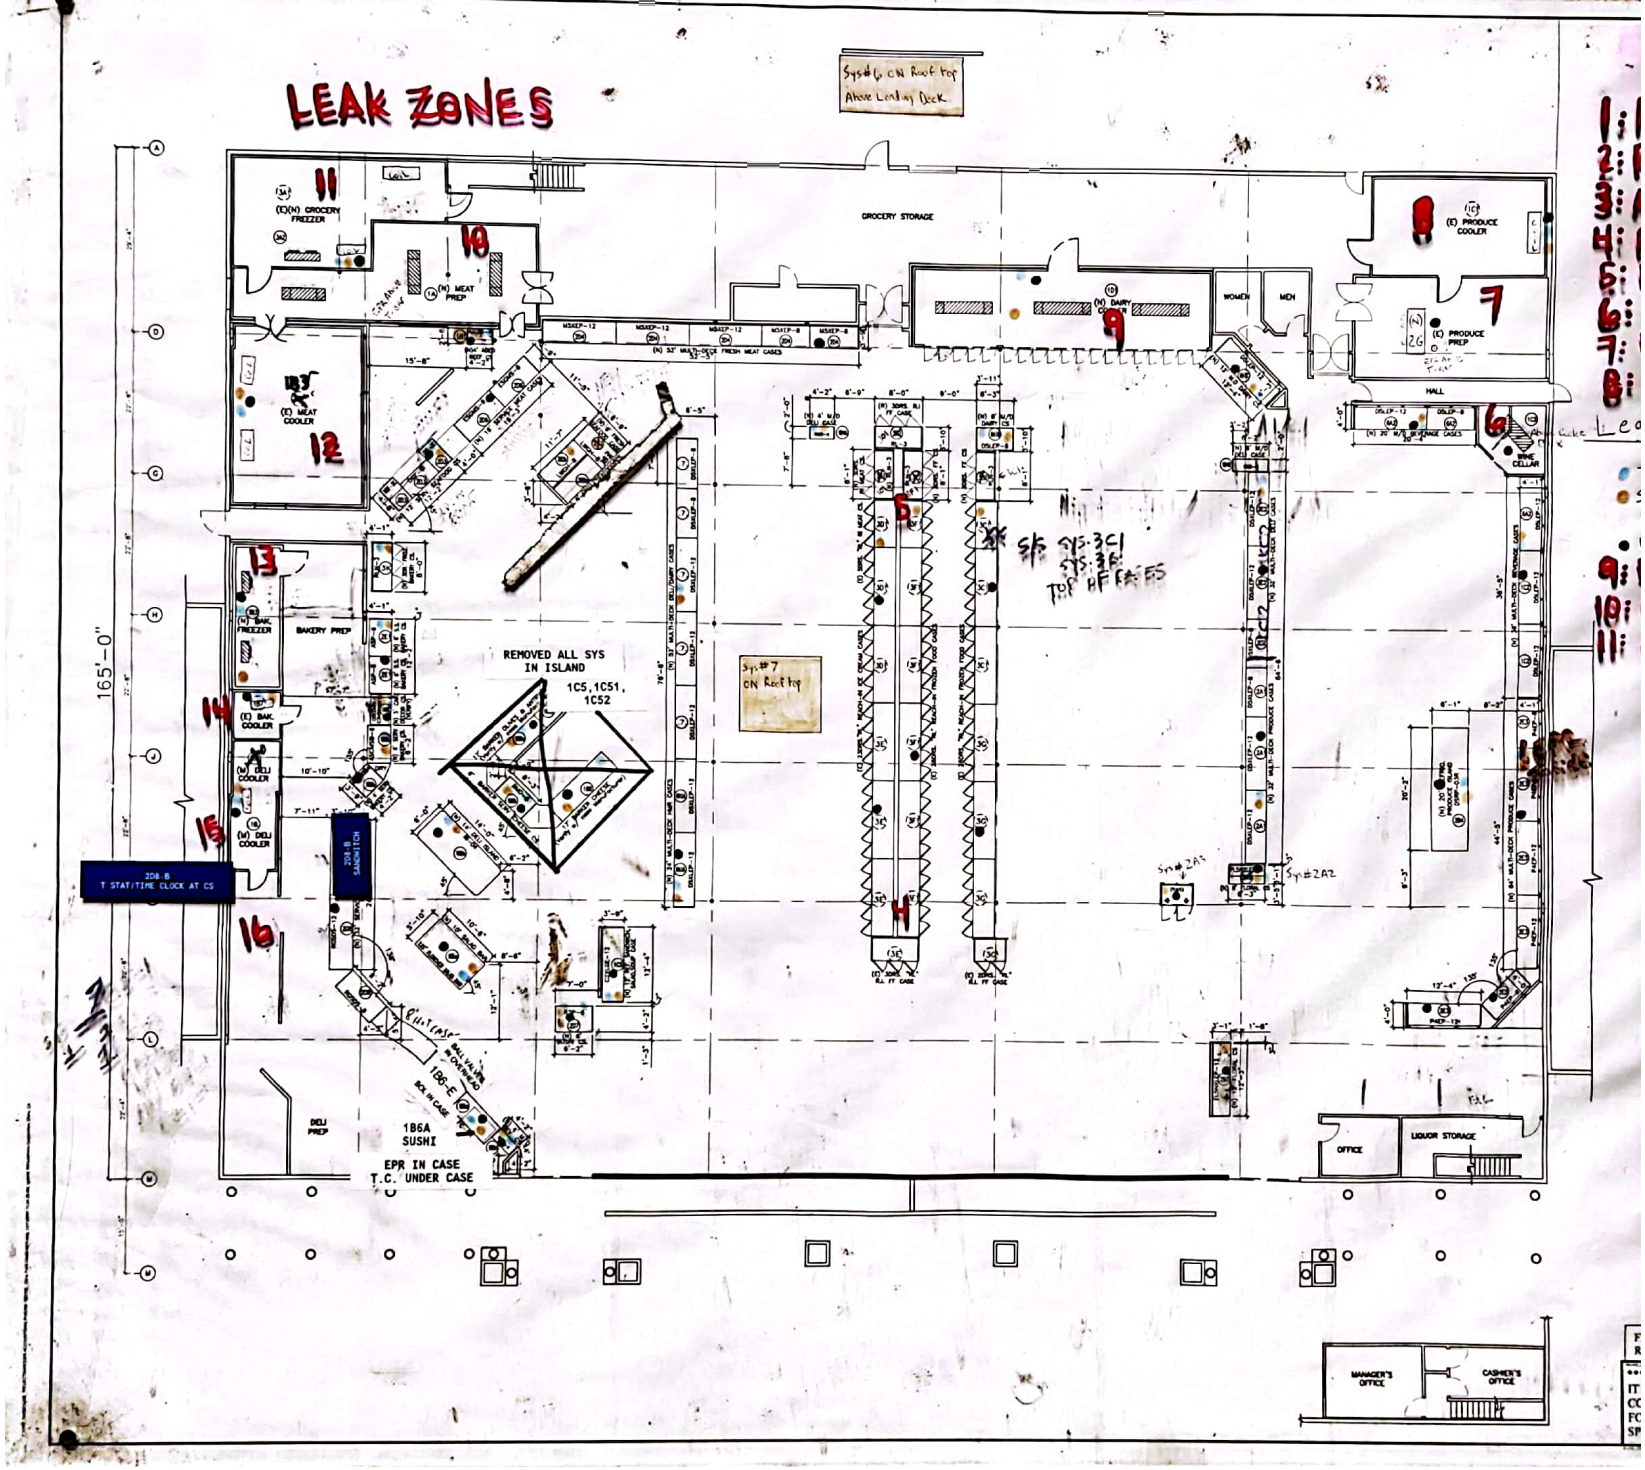
LEAK ZONES
Sys#6 ON Roof top
Above Loading Dock
GROCERY STORAGE
(E)(N) GROCERY FREEZER
(N) MEAT PREP
(E) MEAT COOLER
(N) 52' MULTI-DECK FRESH MEAT CASES
(N) DAIRY
WOMEN
MEN
(E) PRODUCE COOLER
(E) PRODUCE PREP
HALL
WINE CELLAR
BAKERY PREP
BAK. FREEZER
(E) BAK. COOLER
(N) DELI COOLER
DELI PREP
REMOVED ALL SYS IN ISLAND
1C5,1C51, 1C52
Sys#7 ON Roof top
Sys#2A2
1B6-E
1B6A SUSHI
EPR IN CASE
T.C. UNDER CASE
OFFICE
LIQUOR STORAGE
MANAGER'S OFFICE
CASHIER'S OFFICE
165'-0"