ER. IF REFRIGERANT PIPING TO
SS STEEL SHROUD AS SHOWN

I INSTRUCTIONS AND AS

THE ARCHITECTURAL AND
IISHED BY CHIPOTLE ON

'AIL 1/M700. TYPICAL.
NITH REMOTE KEY OPERATED
60" AFF. TYPICAL.
TAIL 6/M700. SEE ELECTRICAL
ARNING STICKERS ON FACE OF
I WHICH THE REME HALO

'ION AND OUTSIDE AIR
USTION AIR INTAKE AND
E INFORMATION ON WATER
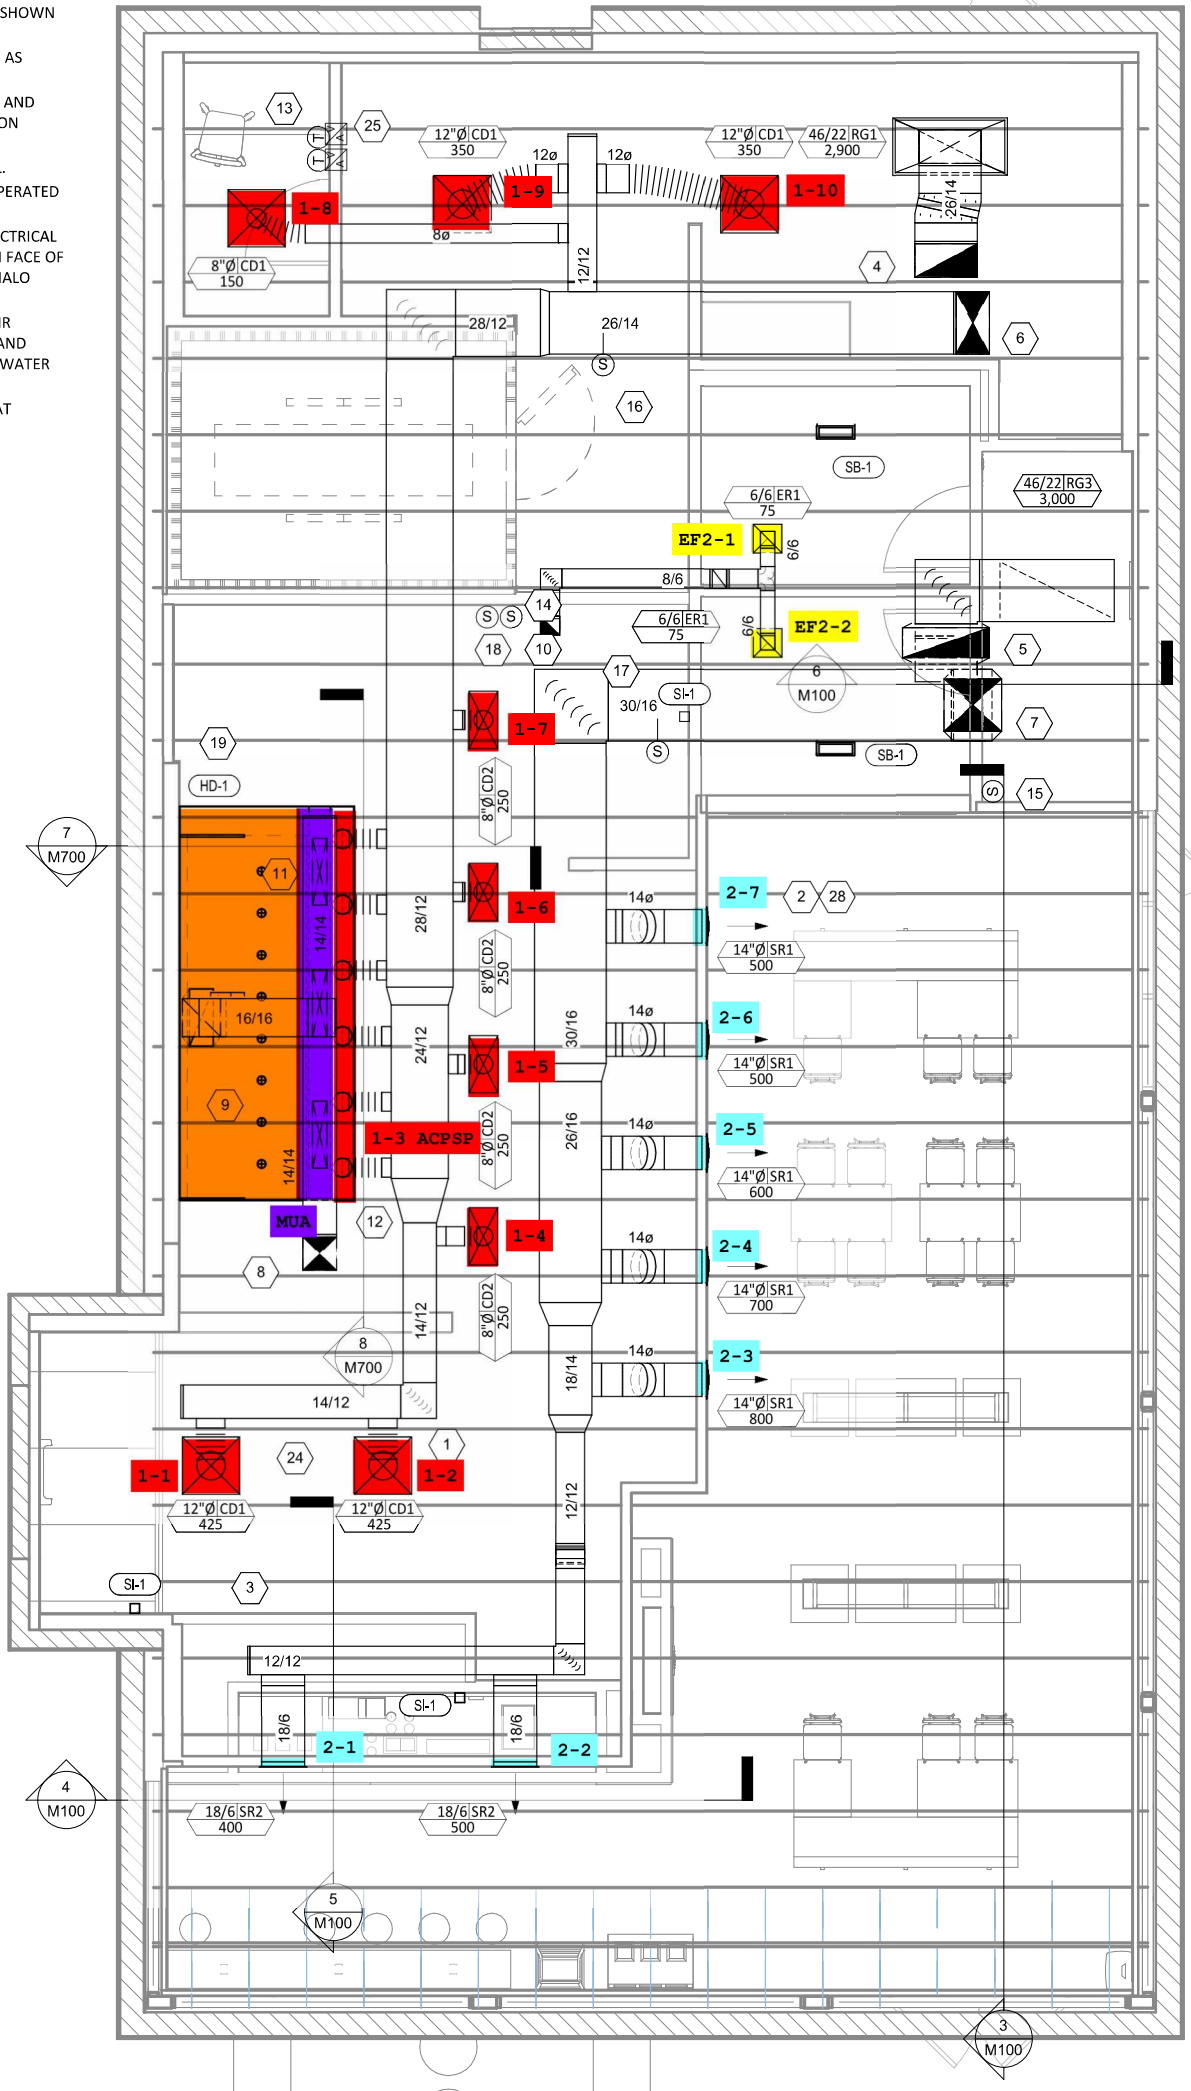
SITE SIDE OF ROOM AT