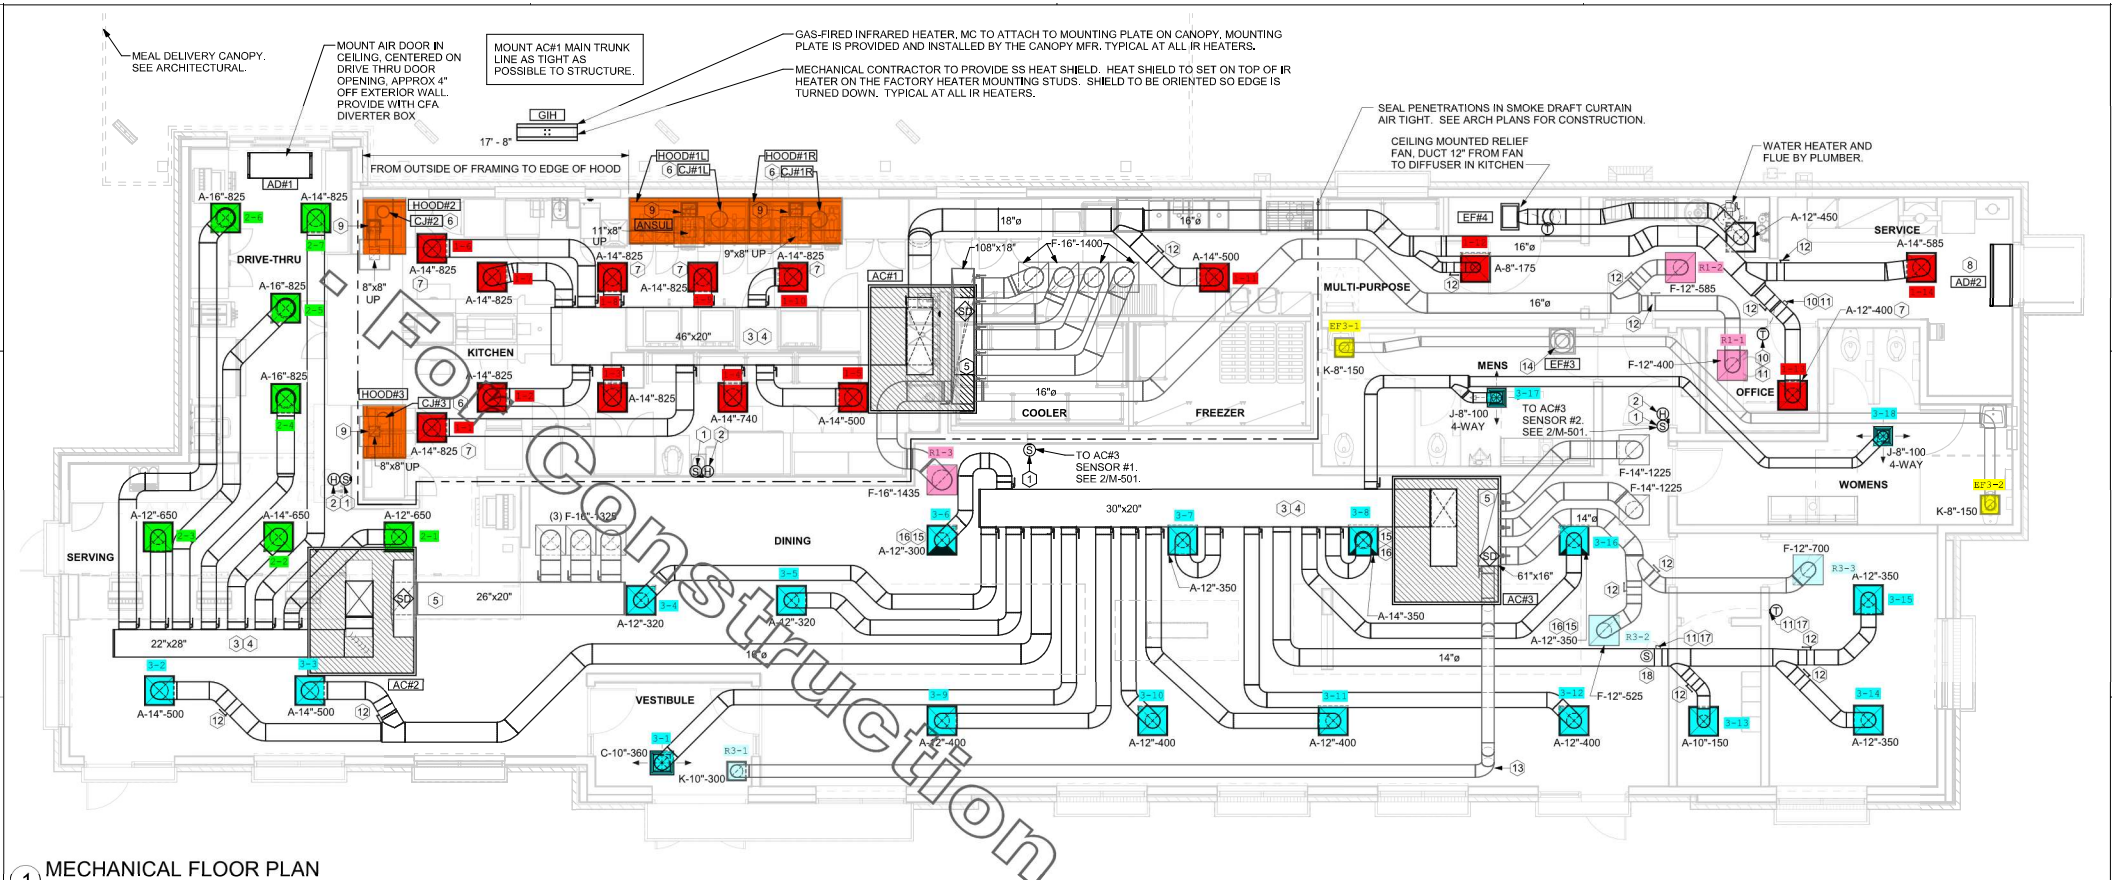

For Construction

1 MECHANICAL FLOOR PLAN