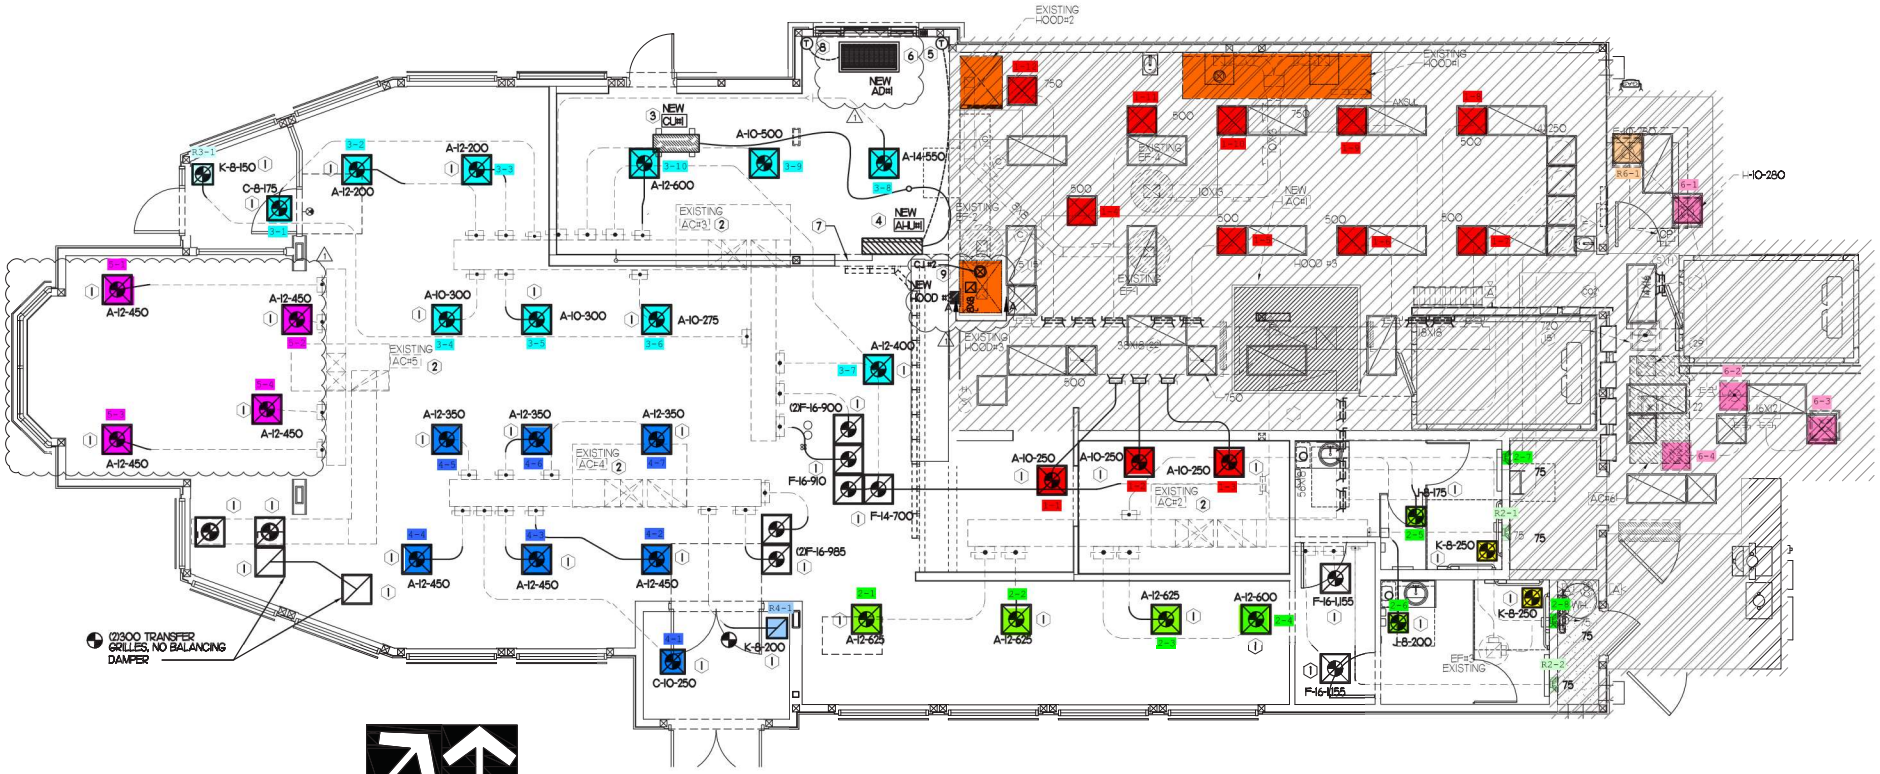

1 MECHANICAL FLOOR PLAN

1/4"= 1'-0"