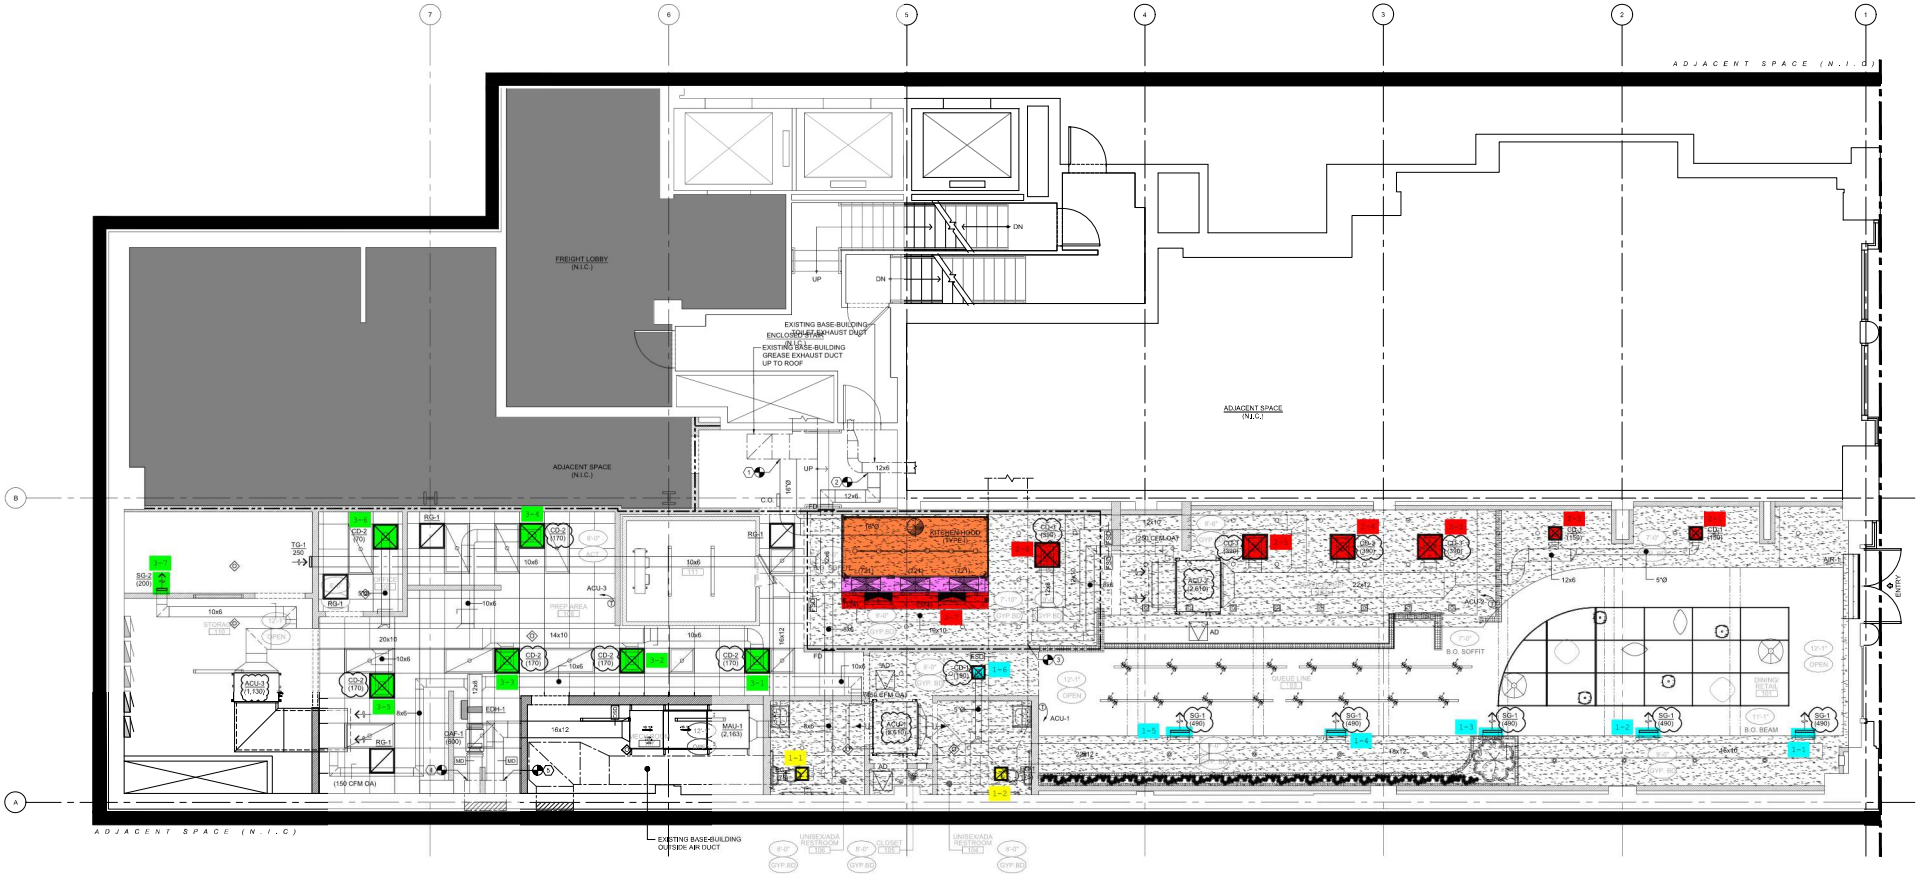
ADJACENT SPACE (N.I.C.)
FREIGHT LOBBY (N.I.C.)
ADJACENT SPACE (N.I.C.)
ADJACENT SPACE (N.I.C.)
EXISTING BASE-BUILDING ENCLOSED STAIR
EXISTING BASE-BUILDING GREASE EXHAUST DUCT UP TO ROOF
EXISTING BASE-BUILDING OUTSIDE AIR DUCT
KITCHEN HOOD (NFPE)
PREP AREA
STORAGE
QUEUE LINE
DINING AREA
ENTRY
UNISEX/ADA RESTROOM
FLOOR