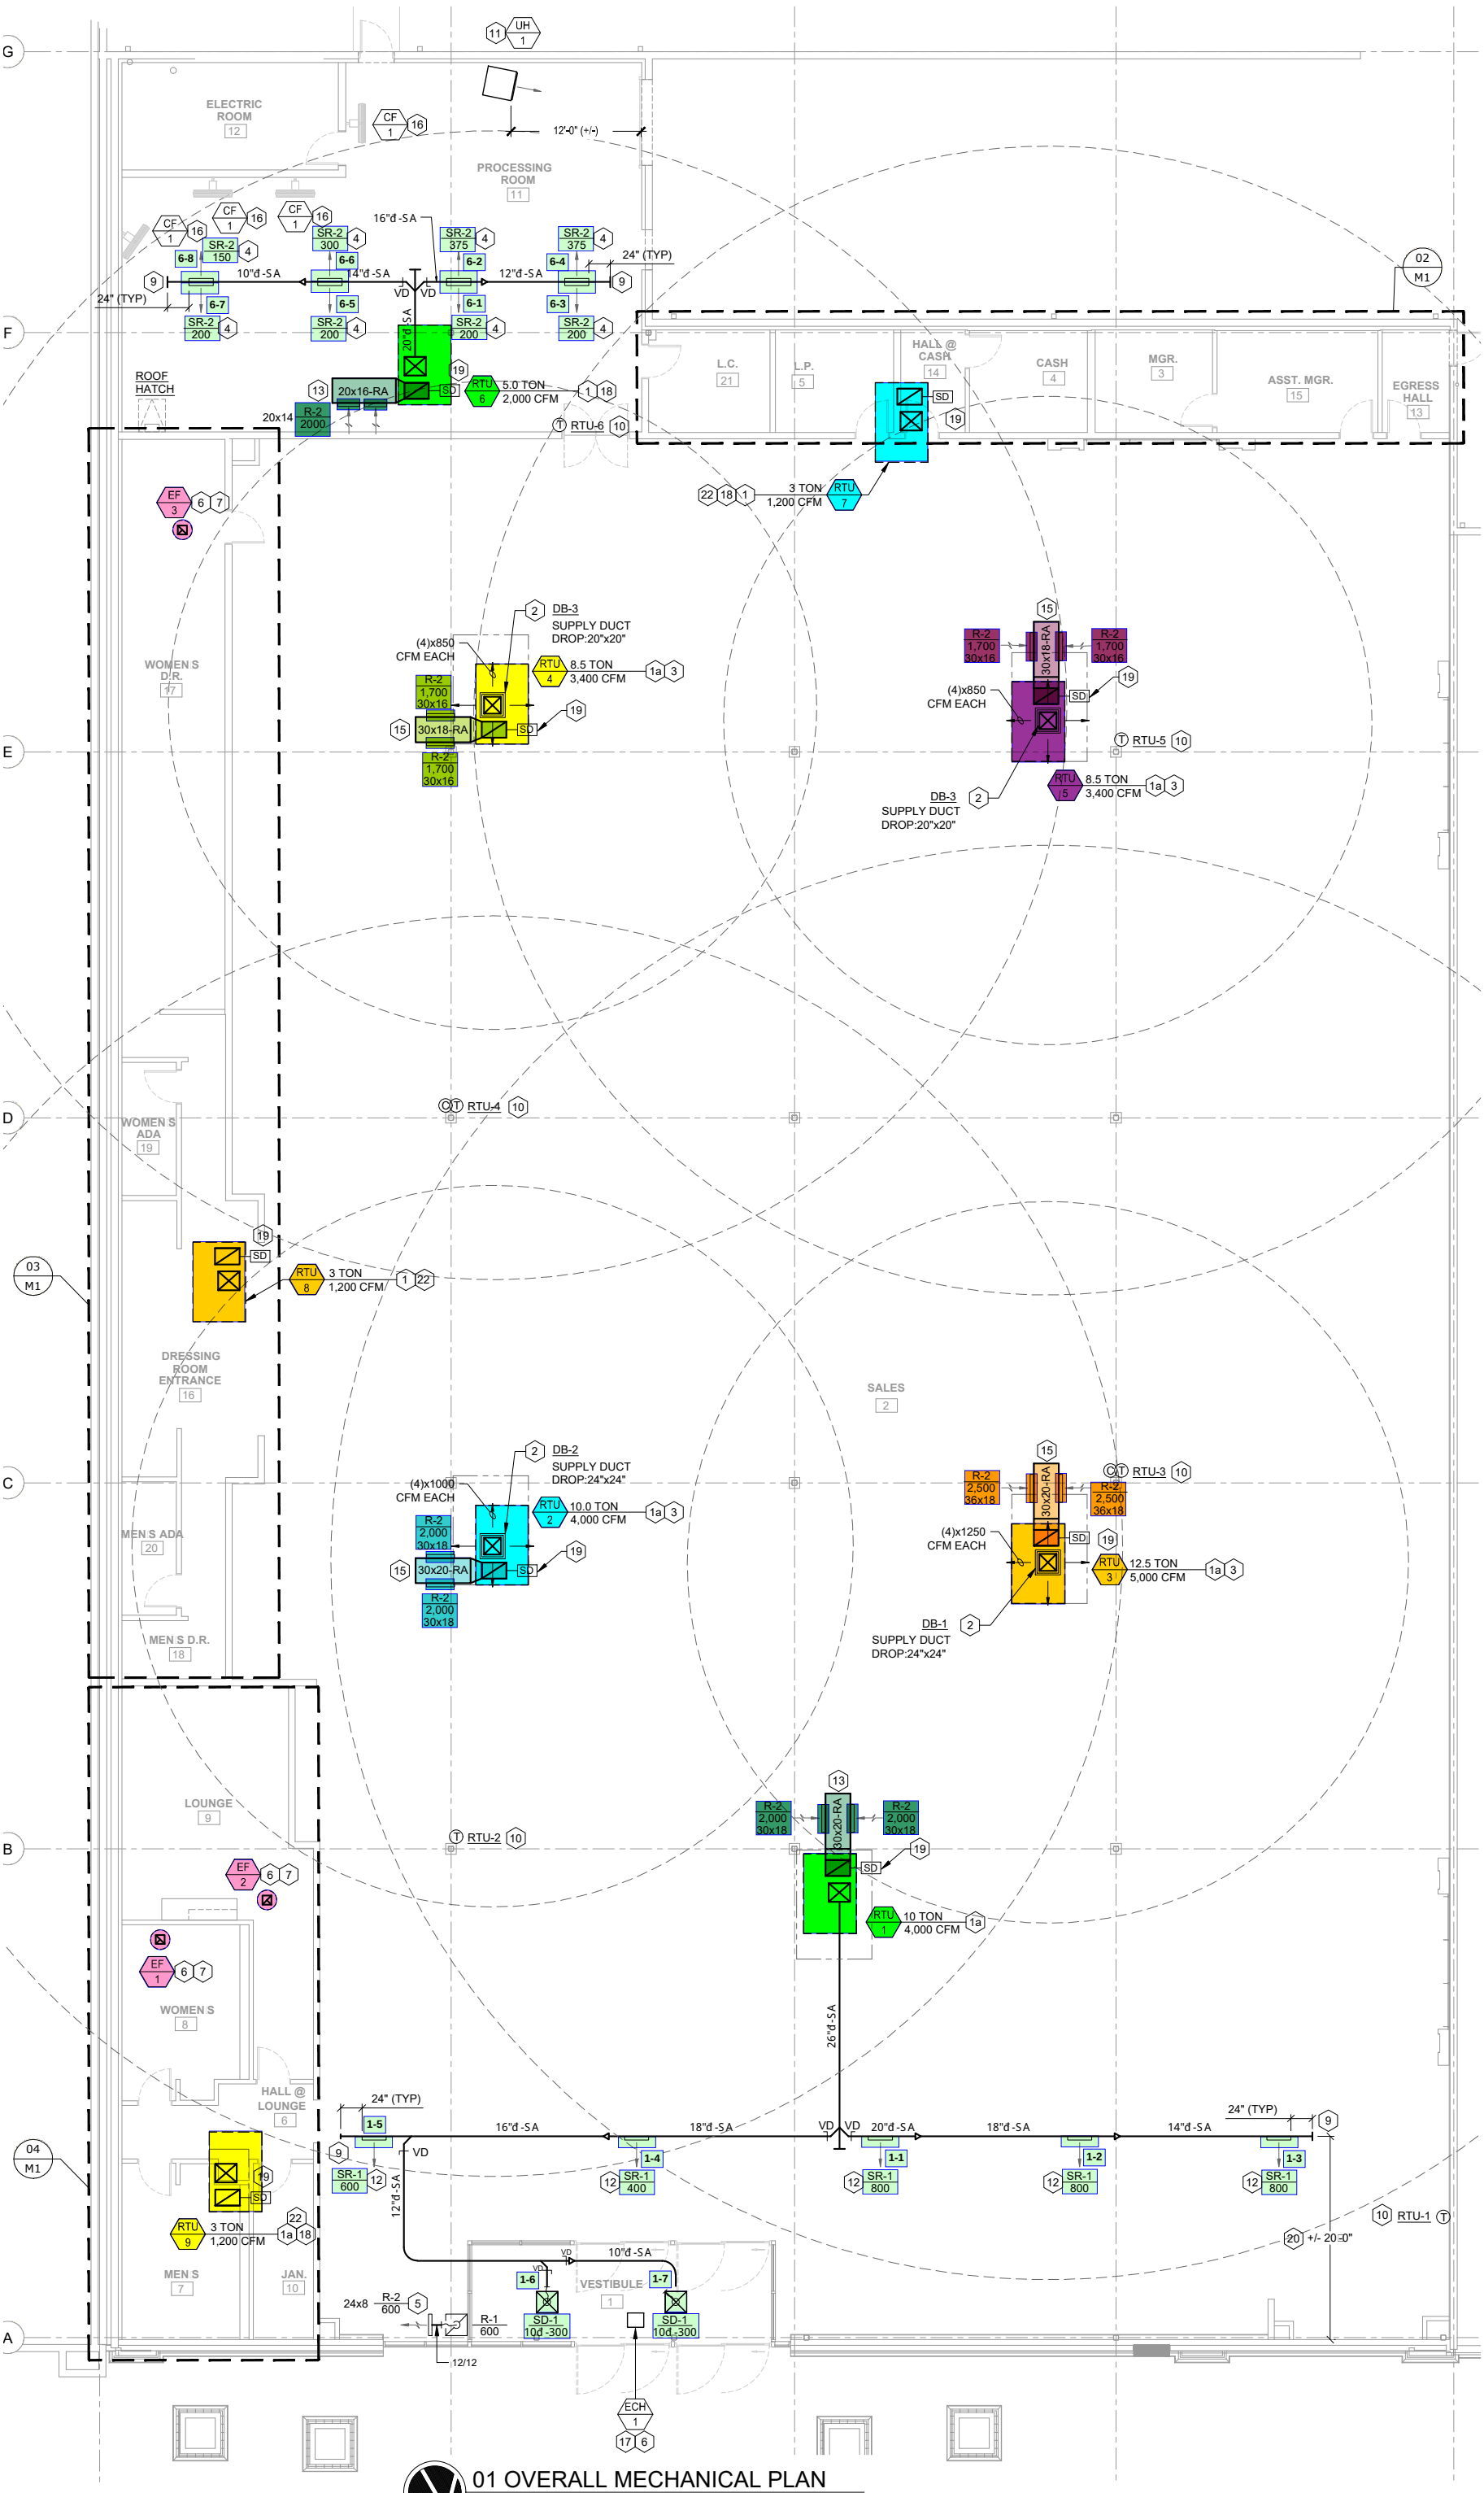

01 OVERALL MECHANICAL PLAN

Marshalls - Colerain (Cincinnati, OH)

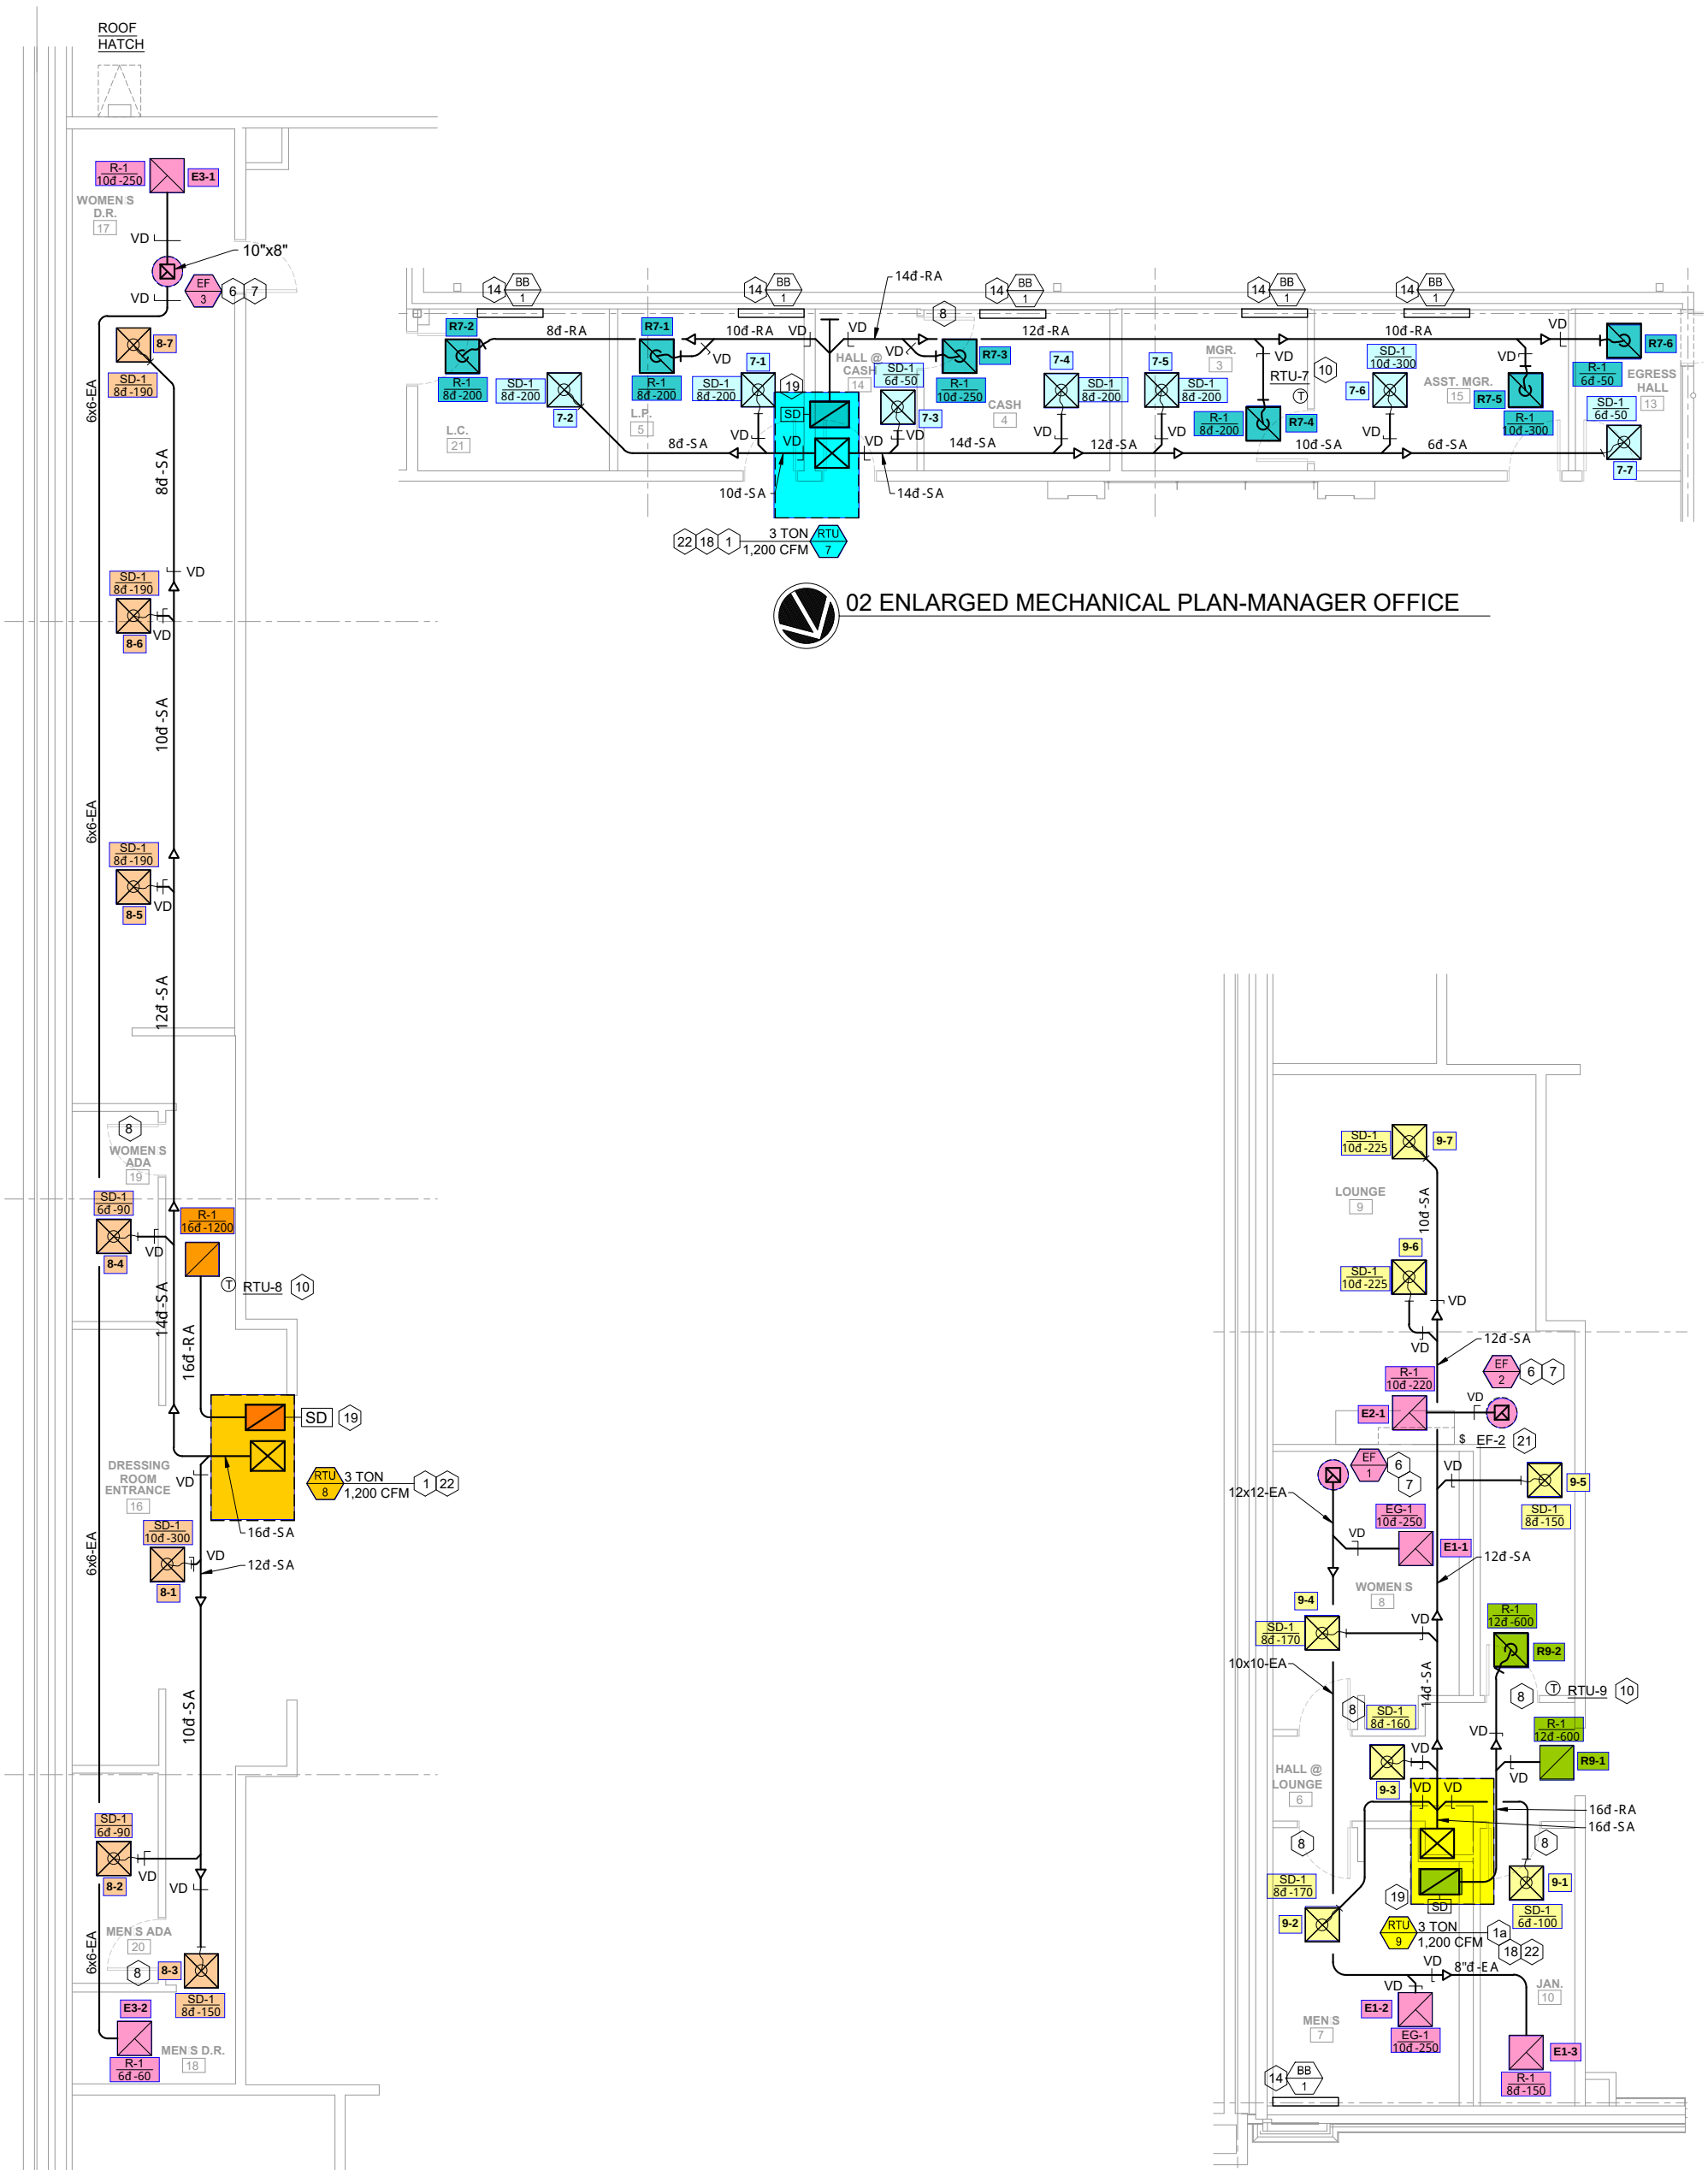

02 ENLARGED MECHANICAL PLAN-MANAGER OFFICE

03 ENLARGED MECHANICAL PLAN-DRESSING ROOM

04 ENLARGED MECHANICAL PLAN-LOUNGE AREA

Marshalls - Colerain (Cincinnati, OH)