This file was Created on 3/5/2019 @ 8:50:37 AM

ADMINISTRATIVE

1	A1M-AC	EXIST	SAFE W/ MECHANICAL LOCK (ARMORED CAR OPERATION)
2	AUAS	NEW	ENTERPRISE SELF-CHECKOUT ATTENDANT STATION
2	E38AS	NEW	POS EQUIPMENT FOR SCO ATTENDANT STATION
1	E38TP	NEW	THERMAL PRINTER (FOR CHECKSTANDS)
2	GE107	EXIST	BIOMETRIC READER FOR T&A
1	GE109	EXIST	MONEY COUNTER AND PRINTER
1	GE121	EXIST	WESTERN UNION TERMINAL (VENDOR SUPPLY)
6	GE14	EXIST	OFFICE CHAIR
2	GE156	NEW	EFT PIN PAD & CREDIT CARD READER
3	GE36-5	EXIST	FILE CABINET (5-DRAWER LATERAL)
1	GE38S	NEW	TOUCHSCREEN POS WITH STAND
6	GE38	EXIST	POS TERMINAL
1	GE38	NEW	POS TERMINAL
4	GE38	RELO	POS TERMINAL
2	GE7	EXIST	DESK

ARCHIVE

4	ALC9665B	RELO	LH CUST. UNLOAD (96" FRONT BELT/65" REAR BELT)
6	ALU4C	R&S	USCAN GENESIS W/ 4 BAG CAROUSEL ON LEFT
6	ARU4C	R&S	USCAN GENESIS W/ 4 BAG CAROUSEL ON RIGHT
1	B103H	EXIST	BOLILLO BULK ROLL BIN (DEACTIVATED)
6	B108R	EXIST	BAKERY RACK (SINGLE RACK OVEN)
1	B299-4	EXIST	CAKE MENU BOARD (4 PANEL) (DEACTIVATED)
1	C39-3S	EXIST	3' BEAUTY CARE LIGHT VALANCE (STARTER)
1	C39-4S	EXIST	4' BEAUTY CARE LIGHT VALANCE (STARTER)
59	C39-4	EXIST	4' BEAUTY CARE LIGHT VALANCE
1	D14D-208	EXIST	DOUBLE COMBI OVEN 208V
1	D176-480	EXIST	UTENSIL WASHER (480V) (DEACTIVATED)
2	D40	EXIST	PRESSURE FRYER
8	D7C	EXIST	CHAIR
1	DR72DD	EXIST	6' X 7' DOUBLE ACTION DOUBLE PLASTIC DOOR
1	E18	EXIST	KROGER ATM
1	E22C	EXIST	KTV DISPLAY CABINET
1	E22TV	EXIST	KTV TELEVISION
4	G85	RELO	CHECKLANE MERCHANDISER
7	GE102	EXIST	PC & MONITOR (DEACTIVATED)
1	GE243K	EXIST	HAZMAT CONTAINMENT KIT
1	GE30	EXIST	TV/VCR (DEACTIVATED)
1	GE54-10EM	EXIST	10' X 5' MEDIUM DUTY EXHAUST HOOD
2	GE62	EXIST	REMOVABLE POST & RAILING (CONTRACTOR SUPPLY)
4	GE63C	EXIST	CORNER GUARD (ISLANDS)
10	GE88	EXIST	LOCKERS (6 TIER/LOUVERED DOORS)
14	M46	EXIST	HALF ROUND WIRE BIN MERCHANDISER
23	P71B	EXIST	BULK PRODUCE TABLE
7	P71LE	EXIST	PRODUCE TABLE LEFT END
7	P71RE	EXIST	PRODUCE TABLE RIGHT END
1	P72LE	EXIST	BANANA TABLE LEFT END (DEACTIVATED)
1	P72RE	EXIST	BANANA TABLE RIGHT END (DEACTIVATED)
1	P7	EXIST	WRAPPER (TABLE TOP)
1	R30SW	EXIST	NARCOTICS WALL SAFE
2	R30	EXIST	NARCOTICS LOCKER CABINET
6	R51	EXIST	CUSTOMER WAITING CHAIR
21	DA1	EXIST	ROLL IN RACK FOR MILK - JUICE & CULTURE
19	DA2-28L	EXIST	28" REARLOAD DAIRY DOOR (LEFT HINGED)
1	DA5DNSC304B	EXIST	4' 5-DECK NARROW SELF CONT. DAIRY CASE (DEACTIVATED)
1	F206SC3	EXIST	3 DOOR FLORAL STORAGE REFRIGERATOR (SELF-CONT.)
1	GE135V	EXIST	PROTOCOL COMPRESSOR (4-UNIT/VERTICAL)
1	GE216	EXIST	UPRIGHT REFRIGERATOR/FREEZER (BREAKROOM)
1	GMSC4K	EXIST	4' SELF CONTAINED PROMO CASE (DEACTIVATED)
2	MIEHX	EXIST	MEAT ISLAND CASE END
1	MWIDTG12HX	EXIST	12' DUAL TEMP WIDE ISLAND MEAT W/GLASS
2	MWIDTGEHX	EXIST	DUAL TEMP WIDE ISLAND MEAT END CASE W/GLASS
1	MWIMTG8HX	EXIST	8' MEDIUM TEMP WIDE ISLAND MEAT W/GLASS
2	MWIMTGEHX	EXIST	MEDIUM TEMP WIDE ISLAND MEAT END CASE W/GLASS
3	P4D12HX	EXIST	12' FOUR-DECK PRODUCE CASE
1	P4DLSMEHX	EXIST	FOUR-DECK LEFT SLAB MIRRORED END
1	P4DRSDLPCHX	EXIST	4-DECK RIGHT/5-DECK LEFT CONNECTOR PANEL
2	PMSC6B	EXIST	6' MOBILE SELF CONTAINED PRODUCE CASE
2	R37	EXIST	REFRIGERATOR (UNDER COUNTER) (DEACTIVATED)
1	R42B	EXIST	REFRIGERATOR/FREEZER (BIOMEDICAL) (DEACTIVATED)
1	S206SC3	EXIST	3 DOOR SEAFOOD STORAGE REFRIGERATOR (SELF-CONT.)
1	S23SC	EXIST	ICE FLAKER W/ 1170LB. STORAGE IN 2 BINS (SELF-CONT.)
1	SS12HC	EXIST	12' SERVICE/S.S. SEAFOOD CASE
1	SSSLEHC	EXIST	SERVICE/S.S. SEAFOOD LEFT PANEL END
1	SSSREHC	EXIST	SERVICE/S.S. SEAFOOD RIGHT PANEL END
1	SWILTG8HX	EXIST	8' LOW TEMP WIDE ISLAND SEAFOOD W/GLASS
2	SWILTGEHX	EXIST	LOW TEMP WIDE ISLAND SEAFOOD END CASE W/GLASS

BAKERY

1	B100	EXIST	AIR BRUSH W/COMPRESSOR
2	B103HS	EXIST	BOLILLO BIN SIDEKICK
4	B106AN	EXIST	NESTING TABLE FOR B106A
2	B106A	EXIST	BAKERY TABLE W/ SLIDE OUT SHELVES
1	B107C	EXIST	SMALL BREAD DESTINATION (CENTER UNIT)
2	B107E	EXIST	BREAD DESTINATION (END UNIT)
1	B108G	EXIST	GAS SINGLE RACK OVEN
1	B124-2	EXIST	DOUBLE RACK PROOFER
2	B210	EXIST	DISLOCATED BAKERY TABLE
1	B225	EXIST	BAKERY NESTING TABLES (SET OF 3)
1	B227-2	EXIST	ICING CART (2 BUCKET)
1	B41B	EXIST	CUSTOM MILLWORK COUNTER (CONTRACTOR SUPPLY)
1	B44T	EXIST	SERVICE SCALE/UPC PRINTER (TOLEDO)
1	B55S	EXIST	BREAD SLICER STAND
1	B55	EXIST	BREAD SLICER
1	B99CDB	EXIST	CAKE IMAGING MACHINE
1	B99C	EXIST	COPY CONFECTION CABINET
1	B125R-2	EXIST	DOUBLE RACK RETARDER (REMOTE)
1	BCPT10CS	EXIST	10' CAKE DECORATING PREP TABLE
1	BU5CS	EXIST	4'-9" UPRIGHT DONUT/PASTRY CASE W/DOORS
1	BULECS	EXIST	BAKERY WALL CASE LEFT END
1	BURECS	EXIST	BAKERY WALL CASE RIGHT END
1	BGDNIC12HI	EXIST	12' NARROW GLASS DOOR ICE CREAM TEMP BAKERY (5 DOORS)
1	BGDNLEHI	EXIST	NARROW GLASS DOOR BAKERY LEFT END PANEL
1	BGDNREHI	EXIST	NARROW GLASS DOOR BAKERY RIGHT END PANEL
3	BMDL5HP	EXIST	5' MDLP BAKERY CASE
1	BMDLLEHP	EXIST	MDLP BAKERY CASE LEFT END
1	BMDLREHP	EXIST	MDLP BAKERY CASE RIGHT END

BEVERAGE

7	BV5D12HX	EXIST	12' FIVE-DECK BEVERAGE CASE
2	BV5D8HX	EXIST	8' FIVE-DECK BEVERAGE CASE
2	BV5DLCMEHX	EXIST	FIVE-DECK BEVERAGE LEFT CONTOURED MIRRORED END
1	BV5DLSMEHX	EXIST	FIVE-DECK BEVERAGE LEFT SLAB MIRRORED END
2	BV5DRCMEHX	EXIST	FIVE-DECK BEVERAGE RIGHT CONTOURED MIRRORED END
1	BV5DRSMEHX	EXIST	FIVE-DECK BEVERAGE RIGHT SLAB MIRRORED END

CLICKLIST

2	ST33	NEW	CLICKLIST LOCKABLE AMBIENT STAGING CABINET
1	C1DFSC	NEW	1 DOOR FREEZER (SELF-CONTAINED)

CONSTRUCTION

1	GE244	EXIST	DOCK LIGHT (15W LED)
8	GE52	EXIST	SUB FEEDER ELECTRIC PANEL (CONTRACTOR SUPPLY)
4	GE64-4	EXIST	4' PROTECTIVE POST (BACKROOM) (CONTRACTOR SUPPLY)
2	GE64D	EXIST	DOCK DOOR PROTECTOR
1	PL10	EXIST	HAND LAV
2	PL20	EXIST	EYE WASH STATION (CONTRACTOR SUPPLY)
2	PLC-2B	EXIST	2 BOWL COUNTERTOP SINK (CONTRACTOR SUPPLY)
3	PLTLFH	EXIST	ADA TOILET (CONTRACTOR SUPPLY)
1	PLTLF	EXIST	TOILET (CONTRACTOR SUPPLY)
1	PLUR	EXIST	ADA URINAL (CONTRACTOR SUPPLY)

DAIRY

10	DA5D12HX	EXIST	12' FIVE-DECK DAIRY CASE
2	DA5DLCMEHX	EXIST	FIVE-DECK DAIRY LEFT CONTOURED MIRRORED END
1	DA5DRCMEHX	EXIST	FIVE-DECK DAIRY RIGHT CONTOURED MIRRORED END
1	DA5DRSMEHX	EXIST	FIVE-DECK DAIRY RIGHT SLAB MIRRORED END
2	DAIGLEHX	EXIST	DAIRY ISLAND LEFT CASE END
2	DAIGREHX	EXIST	DAIRY ISLAND RIGHT CASE END
4	DAIMTG8HX	EXIST	8' MEDIUM TEMP DAIRY ISLAND W/GLASS

DELI-CHEESE

1	D115E	EXIST	ENERGY EFFICIENT WRAPPER (TABLE TOP)
1	D195-5	NEW	CLICK LIST SOLID BACK HOT HOLDING CABINET
1	D208	EXIST	DELI TRASH CART
2	D20S	EXIST	DELI BUDDY SLICER STAND WITH SCALE SHELF
4	D23T	EXIST	SERVICE SCALE/UPC PRINTER (TOLEDO)
1	D254B	EXIST	OVEN ROASTED CHICKEN UNLOAD CART
1	D254	EXIST	CHICKEN LANDING TABLE
1	D259B	EXIST	COMPLETE CHICKEN TENDERS BREADING CART
1	D25	EXIST	AUTOMATIC SLICER
1	D261	EXIST	FRYER OIL TRANSFER SYSTEM
2	D26	EXIST	MANUAL SLICER
1	D299CK-2	EXIST	CHICKEN MENU BOARD (2 PANEL)
1	D319B	EXIST	OVEN ROASTED CHICKEN LOAD CART
2	D320	EXIST	CHICKEN BOX DOLLY
1	D322-6	EXIST	6 SHELF DELI BACK STOCK CART
1	D36	EXIST	DELI PREP MICROWAVE
2	D41	EXIST	CUSTOM MILLWORK COUNTER (CONTRACTOR SUPPLY)
4	D7-2430	EXIST	24" X 30" TABLE
1	D77V	EXIST	RICE COOKER (VENDOR SUPPLIED)
1	D203SC2	NEW	2 DOOR DELI STORAGE REFRIGERATOR (SELF-CONTAINED)
1	DHFST6HP	EXIST	6' SERVICE HOT FOOD CASE (5 WELLS) (TOP ONLY)
1	DM2THF6AM	EXIST	6' TWO TIER MOBILE HOT FOOD
2	D5D12HX	EXIST	12' FIVE-DECK DELI CASE
1	D5DLCMEHX	EXIST	FIVE-DECK DELI CASE LEFT CONTOURED MIRRORED END
1	D5DRCMEHX	EXIST	FIVE-DECK DELI CASE RIGHT CONTOURED MIRRORED END
1	D5DRSMEHX	EXIST	FIVE-DECK DELI CASE RIGHT SLAB MIRRORED END
1	DIGLEHX	EXIST	DELI ISLAND LEFT CASE END
1	DIGREHX	EXIST	DELI ISLAND RIGHT CASE END
1	DIMTG8HX	EXIST	8' MEDIUM TEMP DELI ISLAND W/GLASS
1	DPSSUST6B-2	EXIST	6' SUSHI PREP/DISPLAY CASE W/ REF. REAR STORAGE
1	DPSSUSTLEB-2	EXIST	SUSHI PREP/DISPLAY LEFT PANEL END
1	DPSSUSTREB-2	EXIST	SUSHI PREP/DISPLAY RIGHT PANEL END
1	DS12HE	EXIST	12' SERVICE DELI CASE
1	DSLEHE	EXIST	SERVICE DELI LEFT PANEL END
1	DSREHE	EXIST	SERVICE DELI RIGHT PANEL END

DOORS

2	DR36CL	EXIST	36" LEFT HINGED COOLER DOOR (84"H)
1	DR36CR	EXIST	36" RIGHT HINGED COOLER DOOR (84"H)
2	DR36R	EXIST	3'-0" RIGHT HINGED DOOR (DIRECT BUY)
1	DR42R	EXIST	3'-6" RIGHT HINGED DOOR (DIRECT BUY)
1	DR44L	EXIST	3'-8" LEFT HINGED DOOR (DIRECT BUY)
1	DR5X8DD	EXIST	5' X 8' DOUBLE ACTION DOUBLE PLASTIC DOOR
1	DR5X8IDD	EXIST	5' X 8' DOUBLE ACTION DOUBLE IMPACT DOOR (INSULATED)
1	DR60CR	EXIST	60" RIGHT HINGED COOLER DOOR (96"H)
3	DR6X8DD	EXIST	6' X 8' DOUBLE ACTION DOUBLE PLASTIC DOOR
2	DR72BP	EXIST	14' BI-PARTING SLIDER AUTO ENTRANCE DOOR UNIT
1	DR72FD	EXIST	6'X9' BI-PART FLEX DOOR (PRODUCE/BACKROOM)

DRUG-GM

1	GM22V	EXIST	BATTERY ENDCAP (VENDOR SUPPLY)
3	GM23V	EXIST	PROPANE TANK CAGE (VENDOR SUPPLY)
1	GM25C	EXIST	SADDLEBAG RACK (SET OF 2)
1	GM28V-5	EXIST	RUG DOCTOR 5 UNIT DISPLAY (VENDOR SUPPLY)
1	GM28V-7	EXIST	RUG DOCTOR 7 UNIT DISPLAY (VENDOR SUPPLY)
2	GM3AS	NEW	CIGARETTE FIXTURE FOR SCO ATTENDANT STATION
1	GM9-6	EXIST	6FT GIFT CARD ENDCAP
1	GM9SMT	EXIST	SMALL GIFT CARD TOWER

ELECTRONICS

2	E102	EXIST	THINCLIENT & MONITOR
2	E102	NEW	THINCLIENT & MONITOR
1	E12C	NEW	LASER PRINTER (GENERAL USE)
1	E151-RX	EXIST	1DF RACK/48 PORT PATCH PANEL KIT (RX)
1	E19BE	EXIST	EXTERIOR REDBOX DVD RENTAL KIOSK (VENDOR SUPPLY)
1	E22PC	EXIST	KTV CONTROL UNIT
1	E42-17	EXIST	17" LCD MONITOR
1	E47	NEW	LABLE PRINTER
2	E9C	EXIST	EAS CONTROLLER (MOUNT @ 10' AFF TO TOP)
2	E9K	EXIST	EAS KEYPAD (INFO. PANEL)
2	E9L	EXIST	EAS PEDESTALS (6' TO 9' OPENING)

FLORAL

2	F27-4_CM	EXIST	4' FLORAL WALL CABINET (COCOA MAPLE)
4	F46	EXIST	NESTING TABLE SET
1	F46	RELO	NESTING TABLE SET
1	F47WR	EXIST	FLORAL WORKSTATION (RIGHT HAND WALL)
3	F9	EXIST	HELIUM TANK (VENDOR SUPPLY)
2	F5DN8HX	EXIST	8' 5-DECK NARROW FLORAL CASE
1	F5DNLGEHX	EXIST	5-DECK NARROW FLORAL CASE LEFT GLASS END
1	F5DNRGEHX	EXIST	5-DECK NARROW FLORAL CASE RIGHT GLASS END

GENERAL

3	CS	EXIST	SAFE-SITTER CHILD PROTECTION SEAT
1	FM	EXIST	FULL LENGTH MIRROR (CONTRACTOR SUPPLY)
1	GE11C	EXIST	DEPARTMENT HEAD COMPUTER WORKSTATION
1	GE123	EXIST	VENDING MACHINE (VENDOR SUPPLY)
1	GE155	EXIST	COIN COUNTER (VENDOR SUPPLY)
2	GE183	EXIST	SANITIZER AND HOSE CABINET
1	GE186	EXIST	MICROWAVE
1	GE196	EXIST	UPRIGHT CARPET VACUUM CLEANER
2	GE197	EXIST	OUTDOOR TRASH CONTAINER
1	GE198	EXIST	4FT WOOD SLAT BENCH
2	GE1H	EXIST	FLY ZAPPER (PREP AREA HIDDEN FROM CUSTOMER VIEW)
1	GE1	EXIST	FLY ZAPPER (DOCK/ BACKROOM HALLWAY)
1	GE215L-480	EXIST	AUTOMATIC BALER LEFT-HAND HINGED (480V)
2	GE235-2	EXIST	2 LEVER SPRAY DOWN PROPORTIONER (VENDOR SUPPLY)
3	GE235-3	EXIST	3 LEVER SPRAY DOWN PROPORTIONER (VENDOR SUPPLY)
3	GE236-2C	EXIST	2 BUTTON PROPORTIONER FOR 3-COMP SINK (VENDOR SUPPLY)
2	GE236S	EXIST	SMALL 1 BUTTON PROPORTIONER (VENDOR SUPPLY)
1	GE242	EXIST	CLEANING CART
9	GE243	EXIST	HAZMAT CONTAINMENT TOTE
1	GE245	EXIST	CART SANI-WIPE DISPENSER (KROGER SUPPLY)
2	GE246	EXIST	BAG RECYCLE BIN (KROGER SUPPLY)
1	GE249	EXIST	CANDY/STICKER RACK (VENDOR SUPPLY)
1	GE251-18	EXIST	18" MOP & BROOM HOLDER (PREP AREAS)
1	GE2C	EXIST	INSTANT LOTTERY TICKET VENDING MACHINE
4	GE41	EXIST	CUSTOM MILLWORK COUNTER (CONTRACTOR SUPPLY)
3	GE44A	EXIST	BABY CHANGING STATION
23	GE63C-24	EXIST	PROTECTIVE CHROME CORNER GUARD
12	GE63CS	EXIST	SMALL CORNER GUARD (ENDCAPS)
24	GE63	EXIST	REMOVABLE PROTECTIVE POST (SALES AREA)
1	GE87	EXIST	6FT OUTDOOR BENCH
6	GE96	EXIST	ELECTRONIC SHOPPING CART (FRONT DRIVE)
3	H	EXIST	COAT HOOK (BY PARTITION SUPPLIER)
2	NR	EXIST	SANITARY NAPKIN DISPOSAL RECEPTACLE
2	PM	EXIST	MECHANICAL PAPER TOWEL DISPENSER (KROGER SUPPLY)
4	SD	EXIST	SOAP DISPENSER (KROGER SUPPLY)
4	TP	EXIST	TOILET PAPER DISPENSER (KROGER SUPPLY)
3	TR	EXIST	TRASH RECEPTACLE

GROCERY

1	G49-3	EXIST	3' UNIVERSAL END DISPLAY (18"D)
4	G50-3	EXIST	3' UNIVERSAL END DISPLAY (24"D)
31	G50-4	EXIST	4' UNIVERSAL END DISPLAY (24"D)
2	G94	EXIST	BUN RACK
2	G95	EXIST	COMMERCIAL BAKERY TABLE
4	G63	RELO	UPRIGHT BOTTLED BEVERAGES (VENDOR SUPPLY)
1	G70	EXIST	BAGGED ICE MAKER & MERCHANDISER (S/C)
1	G5DNSC4M-208	EXIST	4' FIVE-DECK NARROW SELF-CONTAINED GROCERY MERCH 208V
8	GGDIEHI	EXIST	GLASS DOOR ISLAND GROCERY END PANEL
11	GGDITT12HI	EXIST	12' GLASS DOOR ISLAND TWIN TEMP GROCERY (5 DOORS)
3	GGDITT6HI	EXIST	6' GLASS DOOR ISLAND TWIN TEMP GROCERY (2 DOORS)
2	GGDITT8HI	EXIST	8' GLASS DOOR ISLAND TWIN TEMP GROCERY (3 DOORS)
6	GGDNIC6PHI	EXIST	6' NARROW GLASS DOOR GROCERY PROMO (2 DOOR)

MEAT

1	M-3248	EXIST	32" 4 WAY MERCHANDISER (48"H)
4	M5D12HX	EXIST	12' FIVE-DECK DELI MEAT CASE
4	M5DFR12HX	EXIST	12' FIVE-DECK FRESH MEAT CASE
1	M5DFR8HX	EXIST	8' FIVE-DECK FRESH MEAT CASE
1	M5DFRLCMEHX	EXIST	FIVE-DECK FRESH MEAT CASE LEFT CONTOURED MIRRORED END
1	M5DFRRCMEHX	EXIST	FIVE-DECK FRESH MEAT CASE RIGHT CONTOURED MIRRORED END
1	M5DLSMEHX	EXIST	FIVE-DECK DELI MEAT CASE LEFT SLAB MIRRORED END
1	M5DRCMEHX	EXIST	FIVE-DECK DELI MEAT CASE RIGHT COUNTOURED MIRRORED END
1	MIMT12HX	EXIST	12' MEDIUM TEMP MEAT ISLAND

NATURAL FOODS

1	N6	EXIST	PURE DRINKING WATER MACHINE W/JUG STAND (VEND. SUPPLY)

PHARMACY

3	R1-16IE	EXIST	16" ISLAND SHELF END PANEL
24	R1-16I	EXIST	16" ISLAND SHELF
5	R1-16WE	EXIST	16" WALL SHELF END PANEL
29	R1-16W	EXIST	16" WALL SHELF
1	R11	EXIST	DRIVE-THRU PHARMACY WINDOW
1	R27-4	EXIST	4' PHARMACY WALL CABINET W/ DOORS
1	R29S	EXIST	OPEN CABINET W/ HEAVY DUTY SLIDE-OUT
12	R31	EXIST	5 DRAWER CABINET
3	R32	EXIST	BOTTLE DISPENSER CABINET
1	R33	EXIST	SINK CABINET
4	R36	EXIST	OPEN CABINET FOR TRASH OR RECORDS DESTRUCTION
1	R40V	EXIST	HEALTH STATION (VENDOR SUPPLIED)
1	R41	EXIST	COUNTER
1	R53	EXIST	PHARMACY DRIVE-UP COUNTERTOP
13	R54S	EXIST	24" FINISHED PANEL END
3	R9-4	EXIST	4' SHELF SLIDING DOOR KIT

PRODUCE

2	P10	EXIST	PRODUCE CART
1	P23T	EXIST	PINEAPPLE CORER (TABLETOP MODEL)
2	P31T	EXIST	SERVICE SCALE/UPC PRINTER (TOLEDO)
2	P32T	EXIST	PRODUCE TOP LOADING SCALE WITH 4 QUART BOWL
1	P53I	EXIST	ICED ORCHARD BIN
3	P53PW	EXIST	ORCHARD BIN PALLET WRAP
8	P53T	EXIST	ORCHARD BIN SIDE TABLE (UPSCALE)
2	P53W	EXIST	ORCHARD BIN WEDGE
7	P53	EXIST	3' X 3' ORCHARD BIN (UPSCALE)
1	P62	EXIST	WATER SANITATION UNIT (W/ WATER BOOSTER)
1	P63	EXIST	PRODUCE SALES FLOOR CART
1	P64	EXIST	PRODUCE CARDBOARD CART
1	P66	EXIST	PRODUCE CONDITIONING CART
1	P69	EXIST	PRODUCE MARKDOWN RACK
2	P72BN	EXIST	BANANA TABLE
1	P72TP	EXIST	TROPICAL PRODUCE TABLE
1	P7E	EXIST	ENERGY EFFICIENT WRAPPER (TABLE TOP)
1	PD91-0_CM	EXIST	OPEN PRODUCE END CAP WITH 3 TIER RISER IN CENTER (COCOA MAPLE)
1	P70TSC	EXIST	S.C. ICE FLAKER WITH CART TRANSPORT SYSTEM (1000LB)
2	P5D12HX	EXIST	12' FIVE-DECK PRODUCE CASE
1	P5D8HX	EXIST	8' FIVE-DECK PRODUCE CASE
4	P5DLSMEHX	EXIST	FIVE-DECK PRODUCE LEFT SLAB MIRRORED END
1	P5DRCMEHX	EXIST	FIVE-DECK PRODUCE RIGHT CONTOURED MIRRORED END
1	P5DRSMEHX	EXIST	FIVE-DECK PRODUCE RIGHT SLAB MIRRORED END

SEAFOOD

1	SGDNLEHI	EXIST	NARROW GLASS DOOR SEAFOOD LEFT END PANEL
1	SGDNLT10HI	EXIST	10' NARROW GLASS DOOR LOW TEMP SEAFOOD (4 DOORS)
1	SGDNREHI	EXIST	NARROW GLASS DOOR SEAFOOD RIGHT END PANEL
1	SWIHL8H	EXIST	8' WIDE ISLAND SEAFOOD HALF LIDS WITH LED LIGHTS

SINKS

1	PL1F	EXIST	FLORAL SINK (DROP-IN)
1	PL1L-24	EXIST	1 COMPARTMENT SINK (24" LHDB)
1	PL1M	EXIST	MOP SINK (CONTRACTOR SUPPLY)
1	PL1PC-18	EXIST	1 COMPARTMENT PREP SINK (18" BOWL) (NO DRAINBOARD)
1	PL1PC	EXIST	1 COMPARTMENT PREP SINK (24" BOWL) (NO DRAINBOARD)
3	PL1RX	EXIST	COUNTERTOP SINK (DROP-IN)
1	PL1SRND	EXIST	SEAFOOD PREP SINK (NO DISPOSER/RHDB)
2	PL3-20	EXIST	3 COMPARTMENT SINK (20" DB)
1	PL3M-7	EXIST	MINI 3 COMPARTMENT SINK (7" DB)
3	PLHSW	EXIST	HAND SINK (WALL MOUNT)

STOCK HANDLING

1	GE192	EXIST	UNIVERSAL DOLLY
1	GE211-4K	EXIST	POWERED STRADDLE STACKER (4000 LB. CAP.) (KE-FRYS)
1	GE31-4S	EXIST	4' ERECTA SHELV. (24"D) (STARTER)
1	GE32-3S	EXIST	3' ERECTA SHELV. (18"D) (STARTER)
10	GE32-4S	EXIST	4' ERECTA SHELV. (18"D) (STARTER)
2	GE32-4	EXIST	4' ERECTA SHELV. (18"D)
6	GE6-3	EXIST	3' OVERHEAD GALV. STORAGE SHELV. (18"D)
39	GE6-4	EXIST	4' OVERHEAD GALV. STORAGE SHELVING (18" DEEP)
6	GE93-102	EXIST	PALLET RACK (102" SECTION) W/ 1 END FRAME
1	GE93-54	EXIST	PALLET RACK (54" SECTION) W/ 1 END FRAME
2	GE93S	EXIST	PALLET RACK STARTER END FRAME
4	ST1-480S	EXIST	24V CHARGER (480V-1PH-260 AMPS PER HOUR)

TABLE

2	T3S	EXIST	3' OPEN TABLE W/UNDERSHELF
1	T4D	EXIST	4' ENCLOSED TABLE
1	T6L-36	EXIST	6' OPEN TABLE W/ LEGS ONLY (36"D)
2	T6SF	EXIST	6' OPEN TABLE W/UNDERSHELF (FLAT TOP)
1	T6S	EXIST	6' OPEN TABLE W/UNDERSHELF
4	T8D	EXIST	8' ENCLOSED TABLE

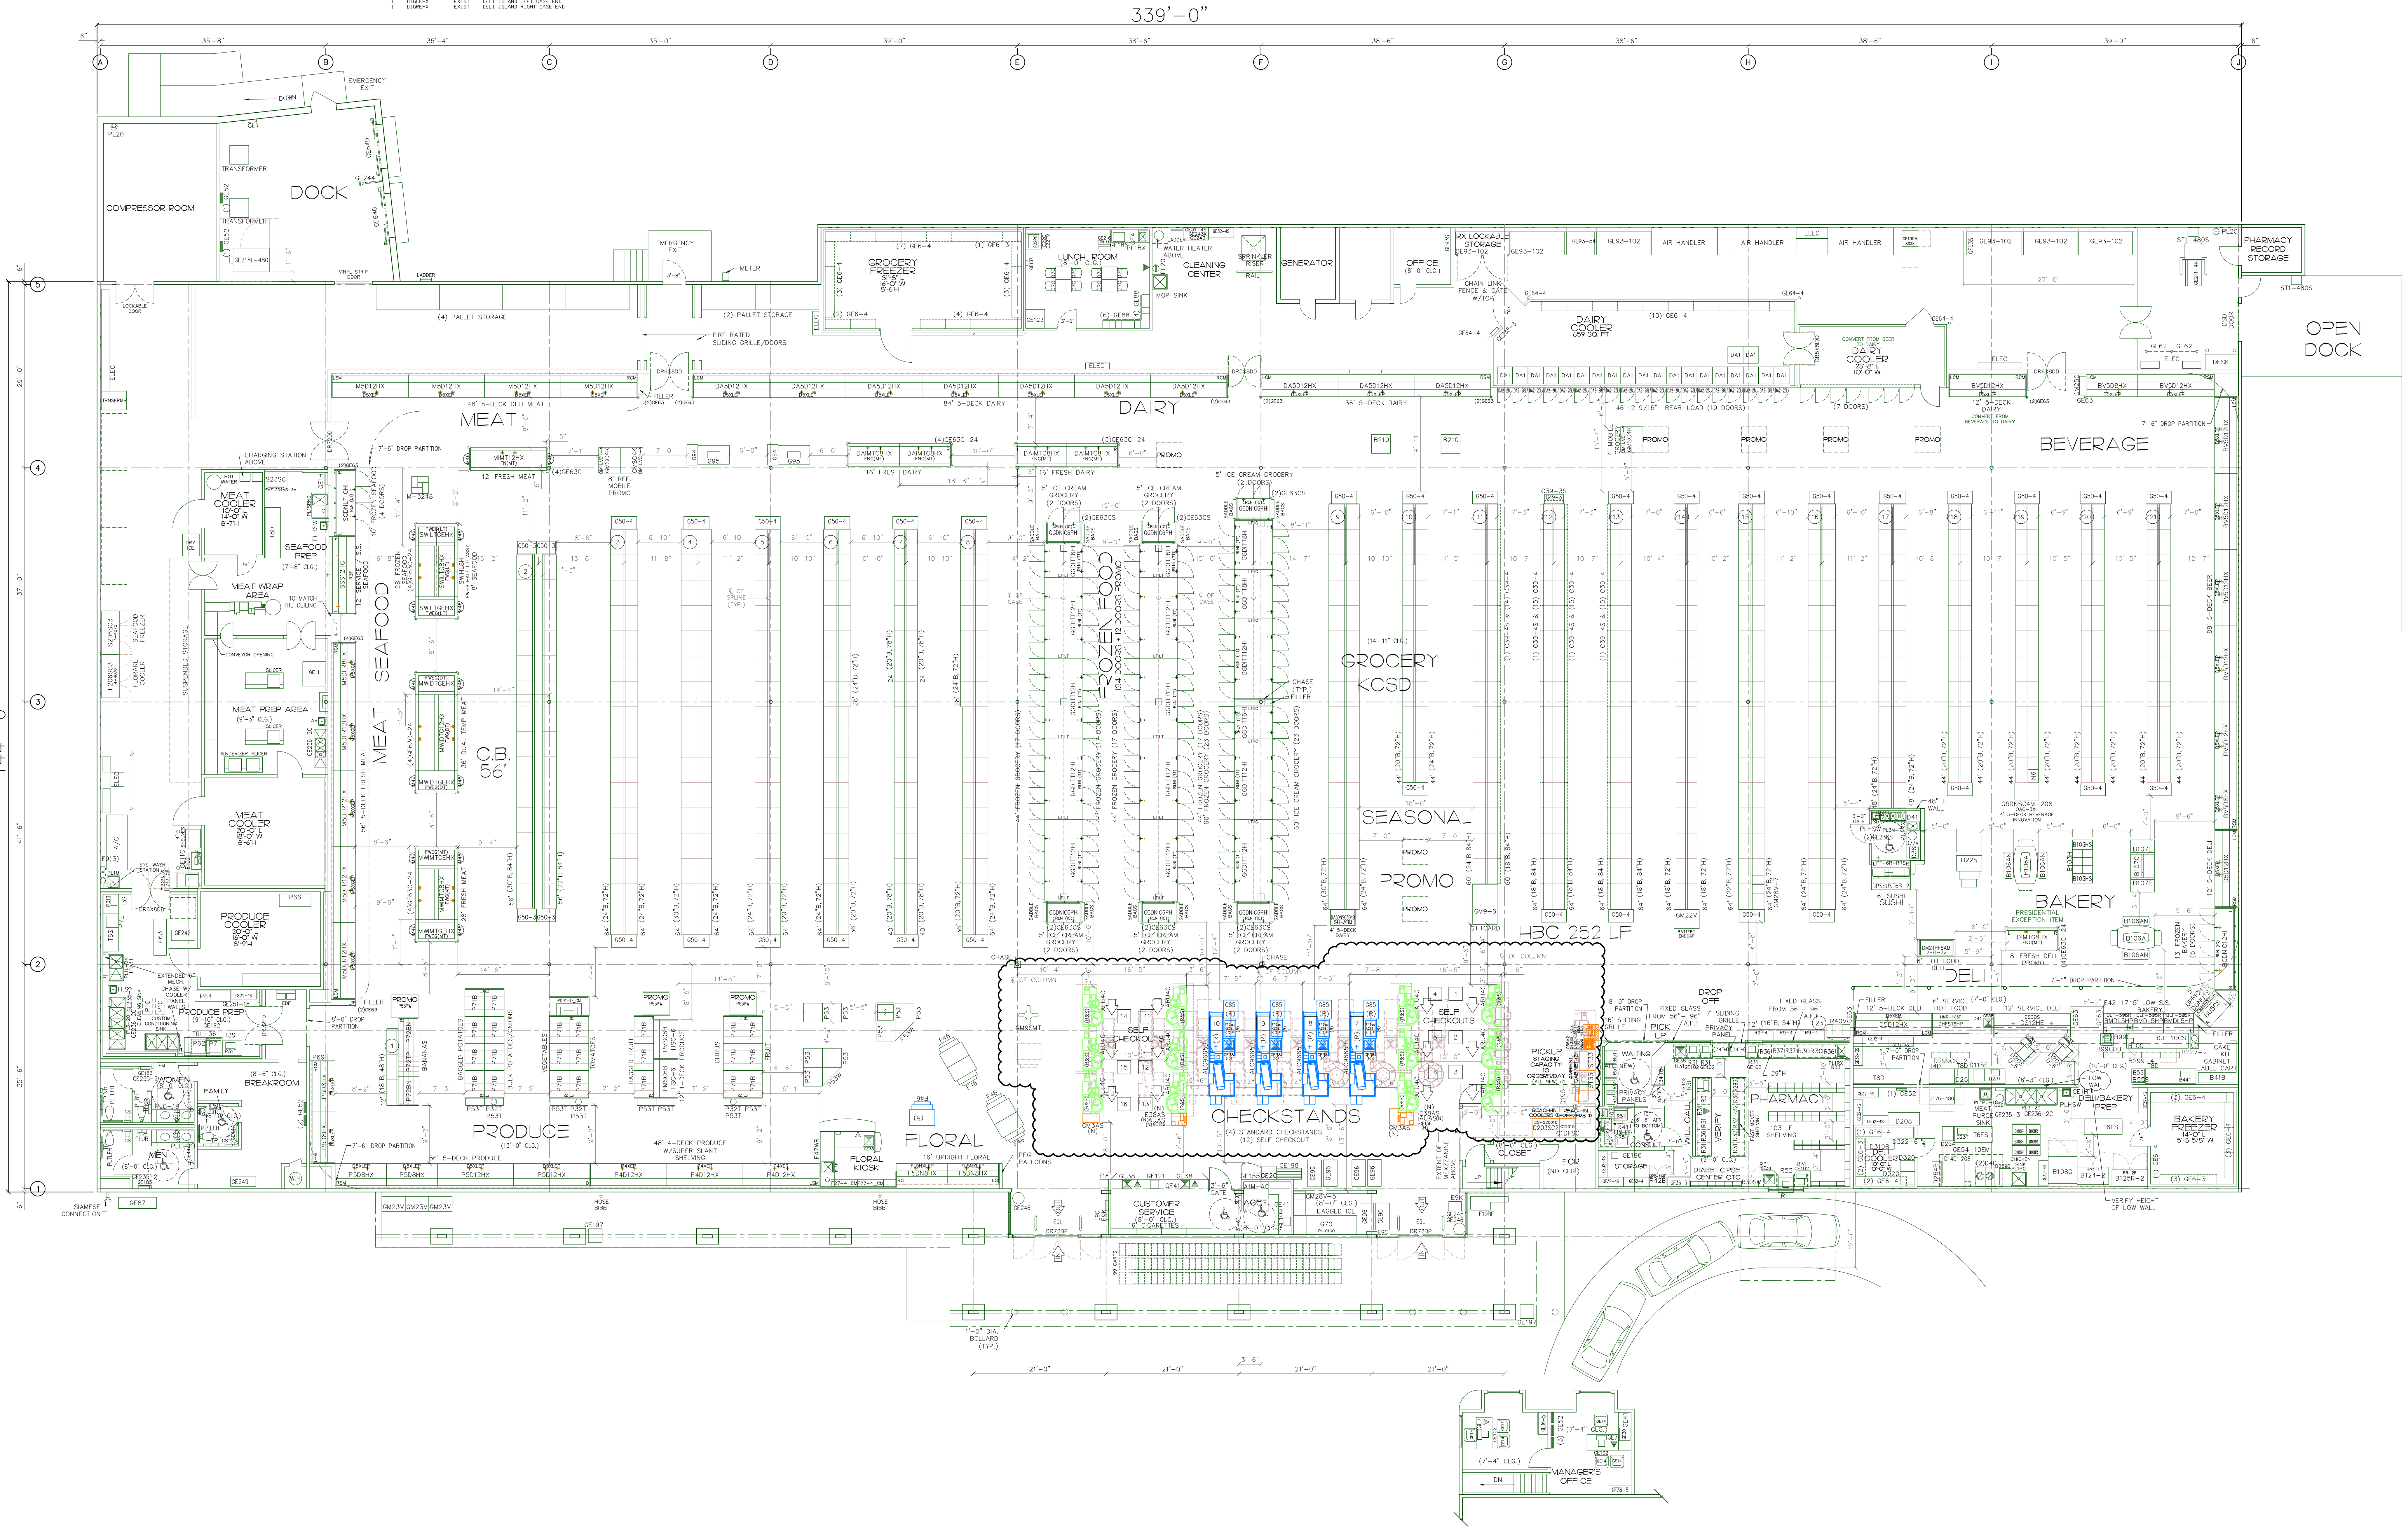

GENERAL NOTES :

ALL EQUIPMENT IS TO BE CONSIDERED (EXISTING) UNLESS NOTED OTHERWISE. THE FULL EXTENT OF EXISTING, NEW, AND/OR RELOCATED EQUIPMENT SHALL BE CONSIDERED THE COMPLETE RESPONSIBILITY OF THE KROGER ENGINEER.

INFORMATION FOR THIS PLAN WAS TAKEN FROM ARCHITECTURAL PLANS DATED AND KROGER PLANS DATED . ALL WORK MUST BE FIELD VERIFIED FOR ACTUAL CONDITIONS. CONTACT THE KROGER ENGINEER IF ANY DISCREPANCIES ARE FOUND.

NOTE: THIS DRAWING IS INTENDED ONLY TO SHOW THE REQUIREMENTS OF THE KROGER CO. THE DESIGN OF THE BUILDING TO CONFORM TO ALL APPLICABLE LAWS, CODES, REGULATIONS, ORDINANCES AND APPROVAL OF THE INSPECTION AUTHORITIES HAVING JURISDICTION IS THE RESPONSIBILITY OF THE ARCHITECT EMPLOYED BY THE OWNER.

DALLAS (EXIST) BOUNTIFUL

751 FREEEPORT PARKWAY
COPPELL , TX
PHONE: (469) 645-7949 FAX :(469) 645-7961

GENERAL OFFICE
FACILITY ENGINEERING
1014 VINE ST, CINCINNATI, OHIO 45202
PH: (513) 762-1467 FAX: (513) 762-4012

MINOR CAPITAL-RESTOCK

DAL-990

1215 N. STREET
NACAGDOCHES,TX

CURRENT PLAN DATE: 3/5/2019
ORIGINAL PLAN DATE: 2/26/2019
DRAWN: A. KENDRICK
CHECKED: J. DUNCAN
REVISIONS: JB 3/5/2019

STANDARD PLOTTED SCALE: 3/32"=1'-0"

BUILDING STATS:

TOTAL SHELVING	2328 LF
SALES AREA	36,902 SF
% OF GROSS BUILDING	70 %
BASE STORE	51,365 SF
MEZZANINE	360 SF
DOCK / UTILITY	1,327 SF

GROSS BUILDING
53,052 SF

REVISION
FIXTURE PLAN

STEEL PACKAGE ID: Not Applicable

DAL-990

SHEET: F1

CAD FILE: DAL990F1.DWG

PLOTTED ON : Mar 05, 2019 - 9:17am BY: JB45442

FINAL PLAN 53K