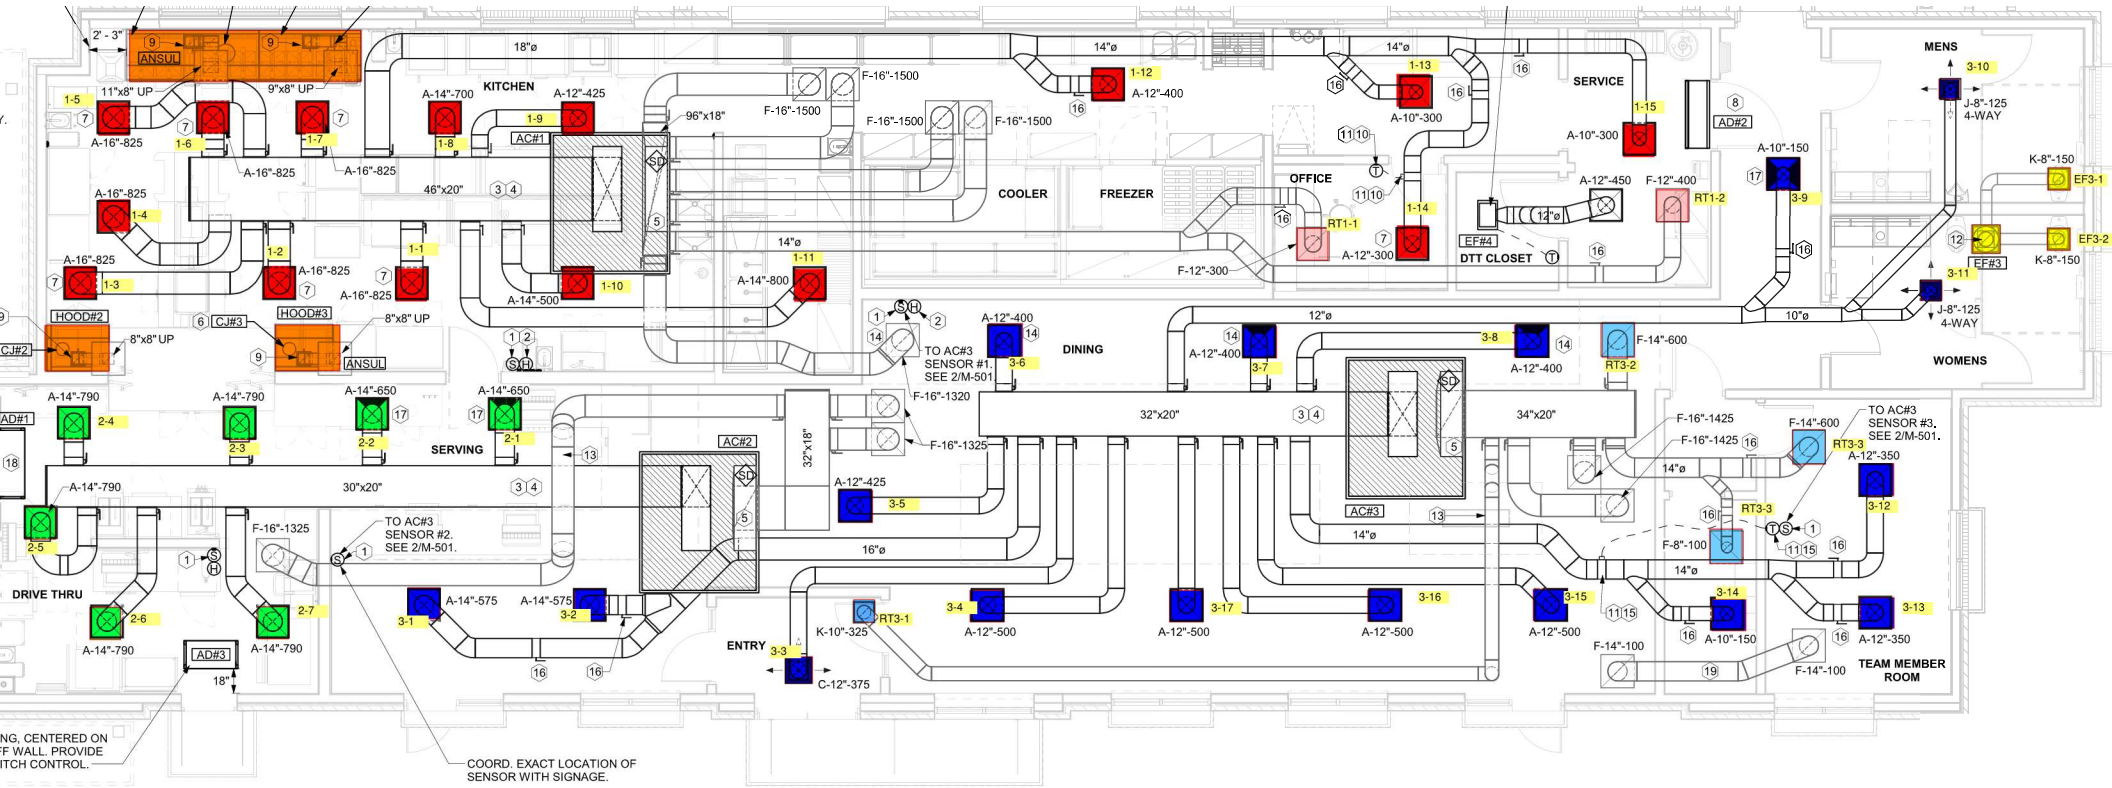
KITCHEN
SERVICE
MENS
WOMENS
COOLER
FREEZER
OFFICE
DTT CLOSET
DINING
SERVING
DRIVE THRU
ENTRY
TEAM MEMBER ROOM
ANSUL
HOOD#2
HOOD#3
AC#1
AC#2
AC#3
AD#1
AD#2
AD#3
CJ#2
CJ#3
EF#3
EF#4
RT1-1
RT1-2
RT3-1
RT3-2
RT3-3
TO AC#3 SENSOR #1. SEE 2/M-501
TO AC#3 SENSOR #2. SEE 2/M-501.
TO AC#3 SENSOR #3. SEE 2/M-501.
COORD. EXACT LOCATION OF SENSOR WITH SIGNAGE.
NG, CENTERED ON
F WALL. PROVIDE
ITCH CONTROL.