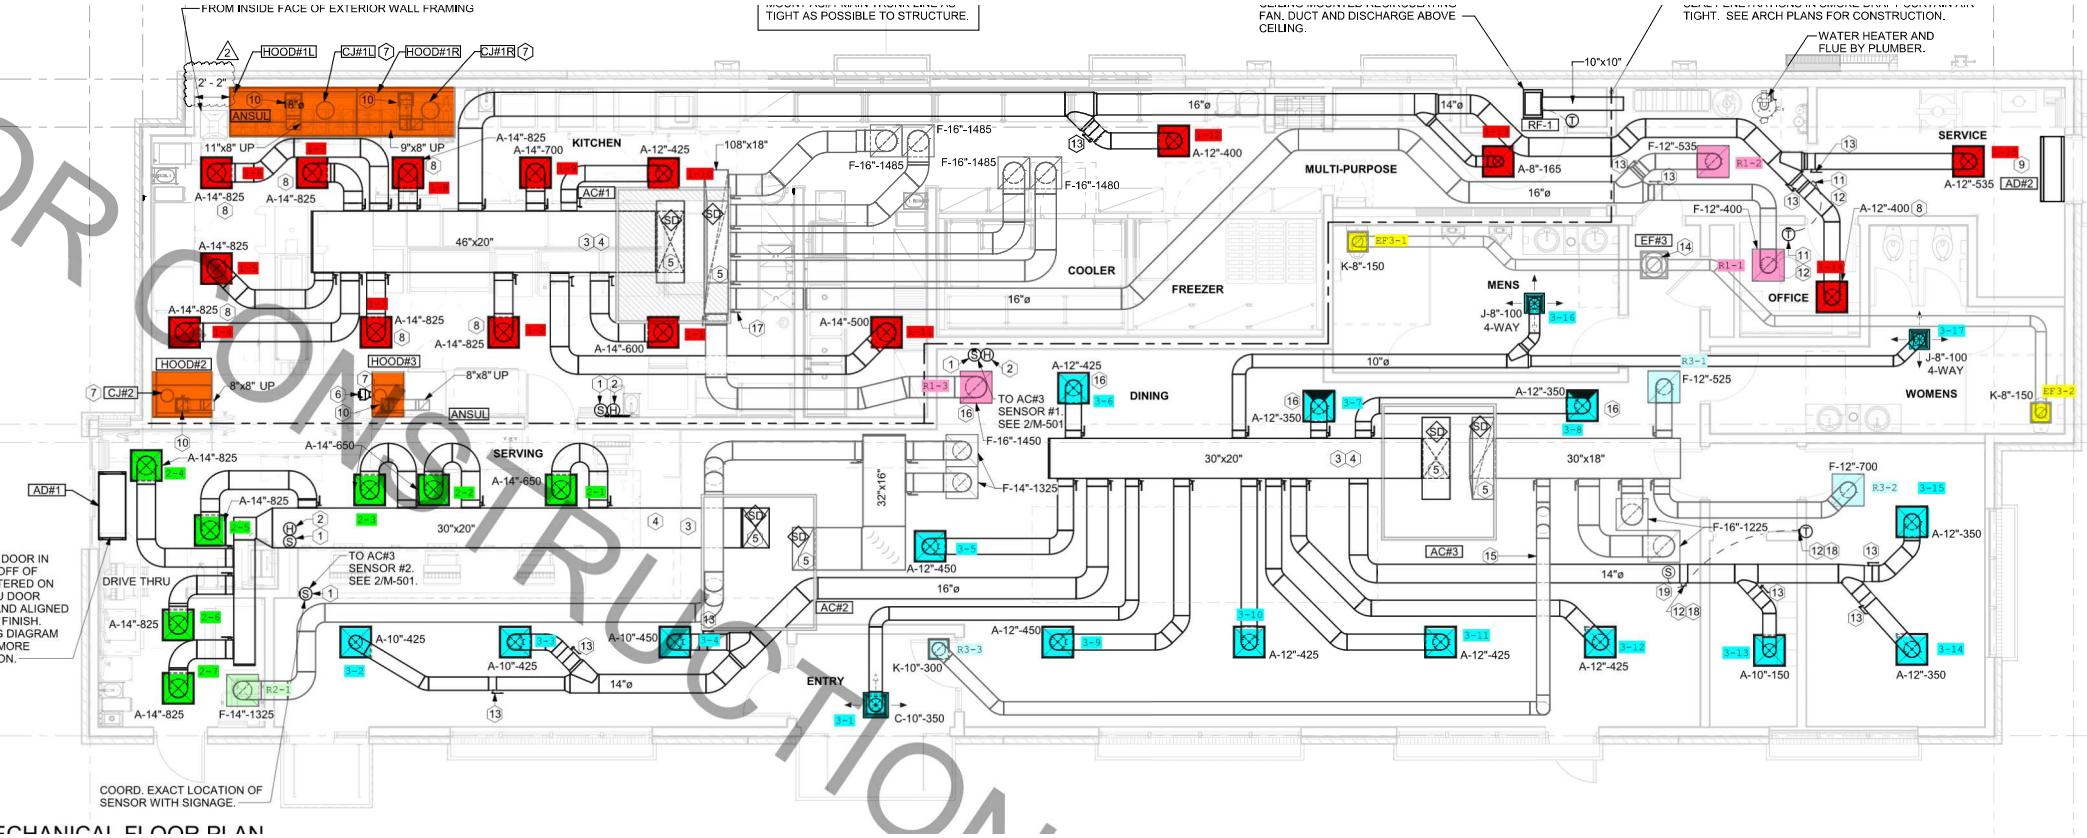

FOR CONSTRUCTION

ECHANICAL FLOOR PLAN