.ONTROL, LOW
NT LINES PER
OF.
IGERANT LINE
ANT PIPING TO
JD AS SHOWN

S AND AS
HEET S-100 FOR

URAL AND
OTLE ON

PICAL.
KEY OPERATED
AL.
EE ELECTRICAL
RS ON FACE OF
EME HALO

IDE AIR
TAKE AND
N ON WATER
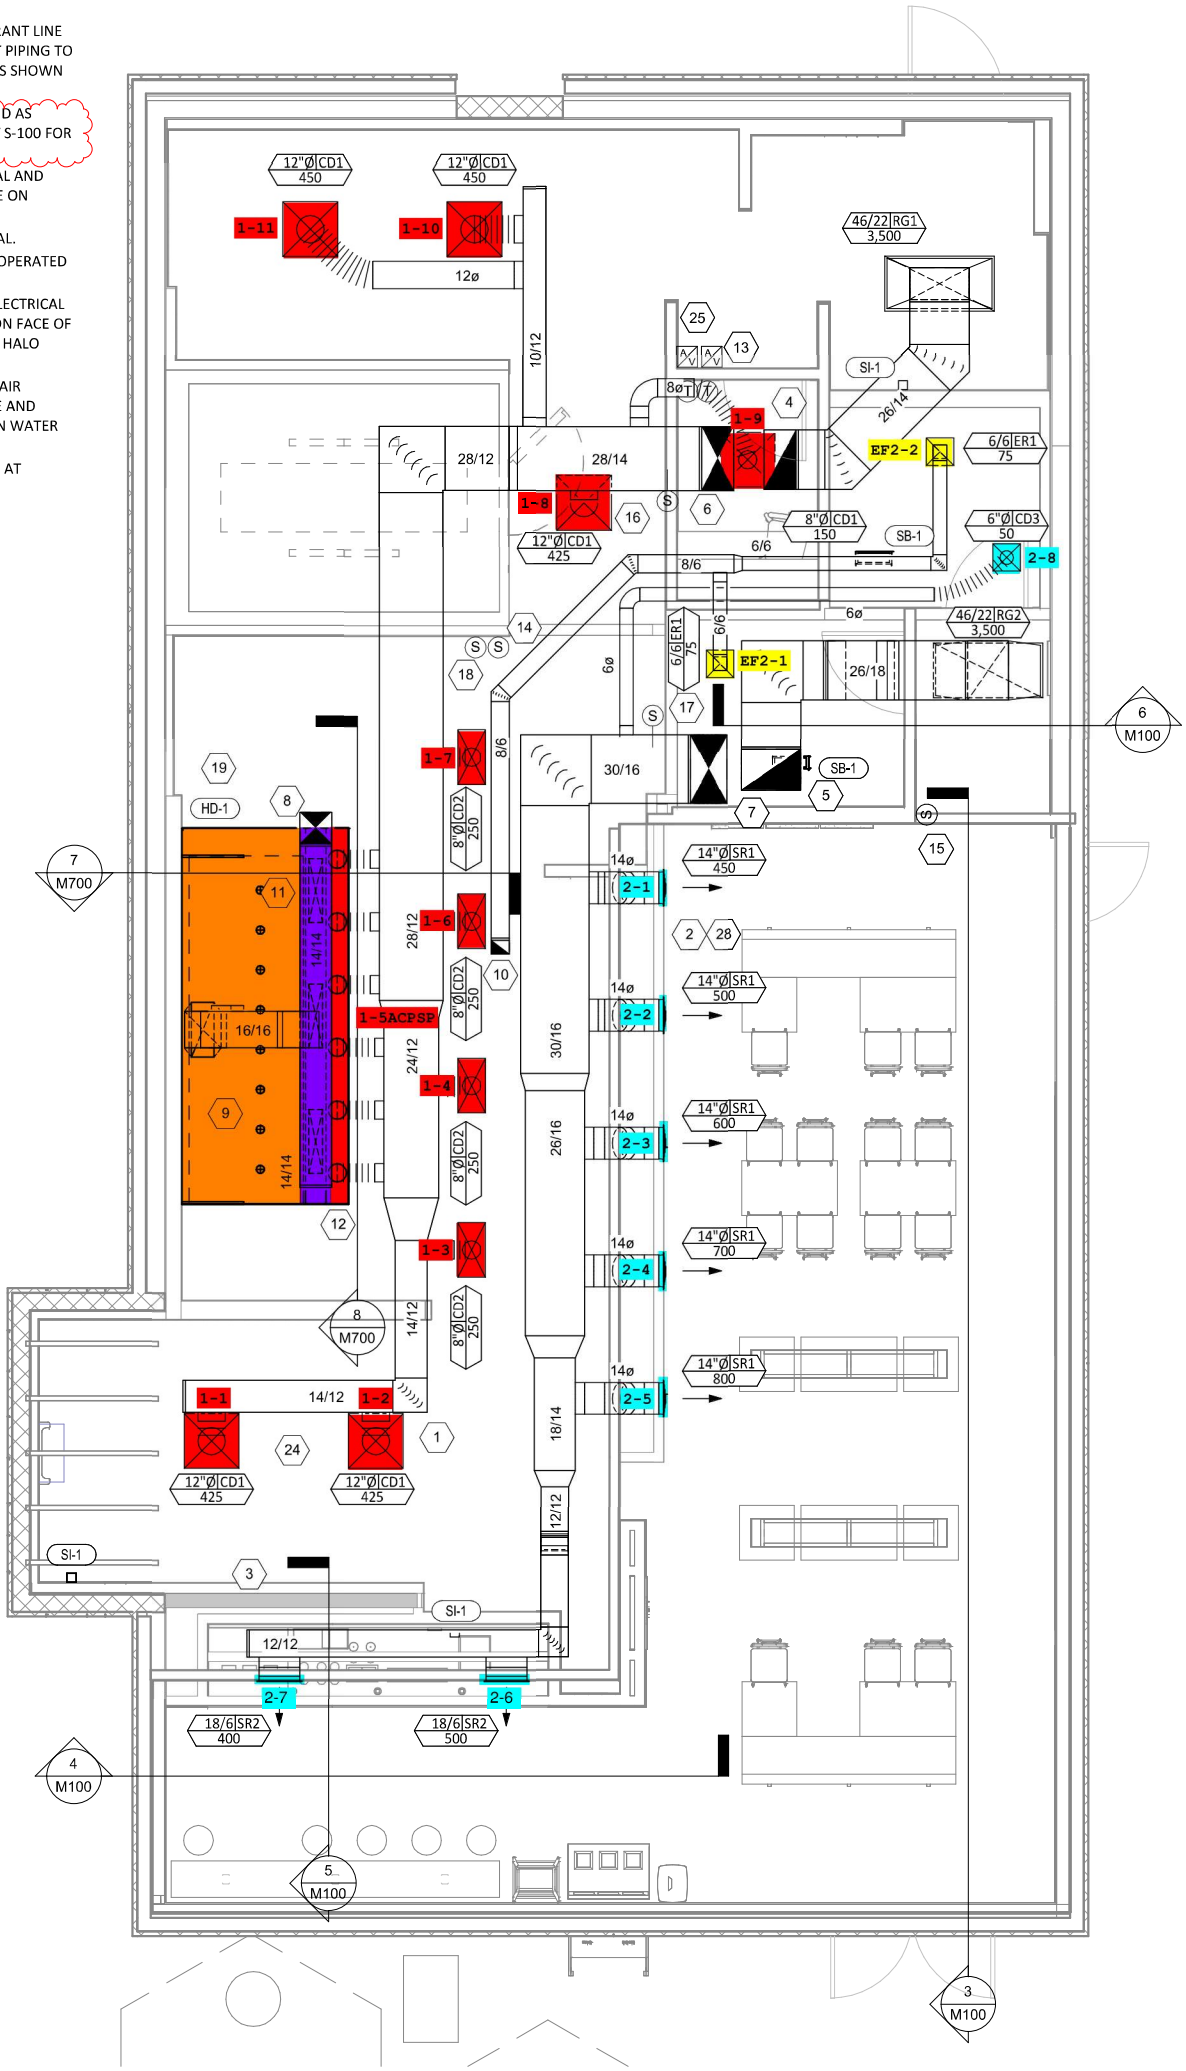
OM AT