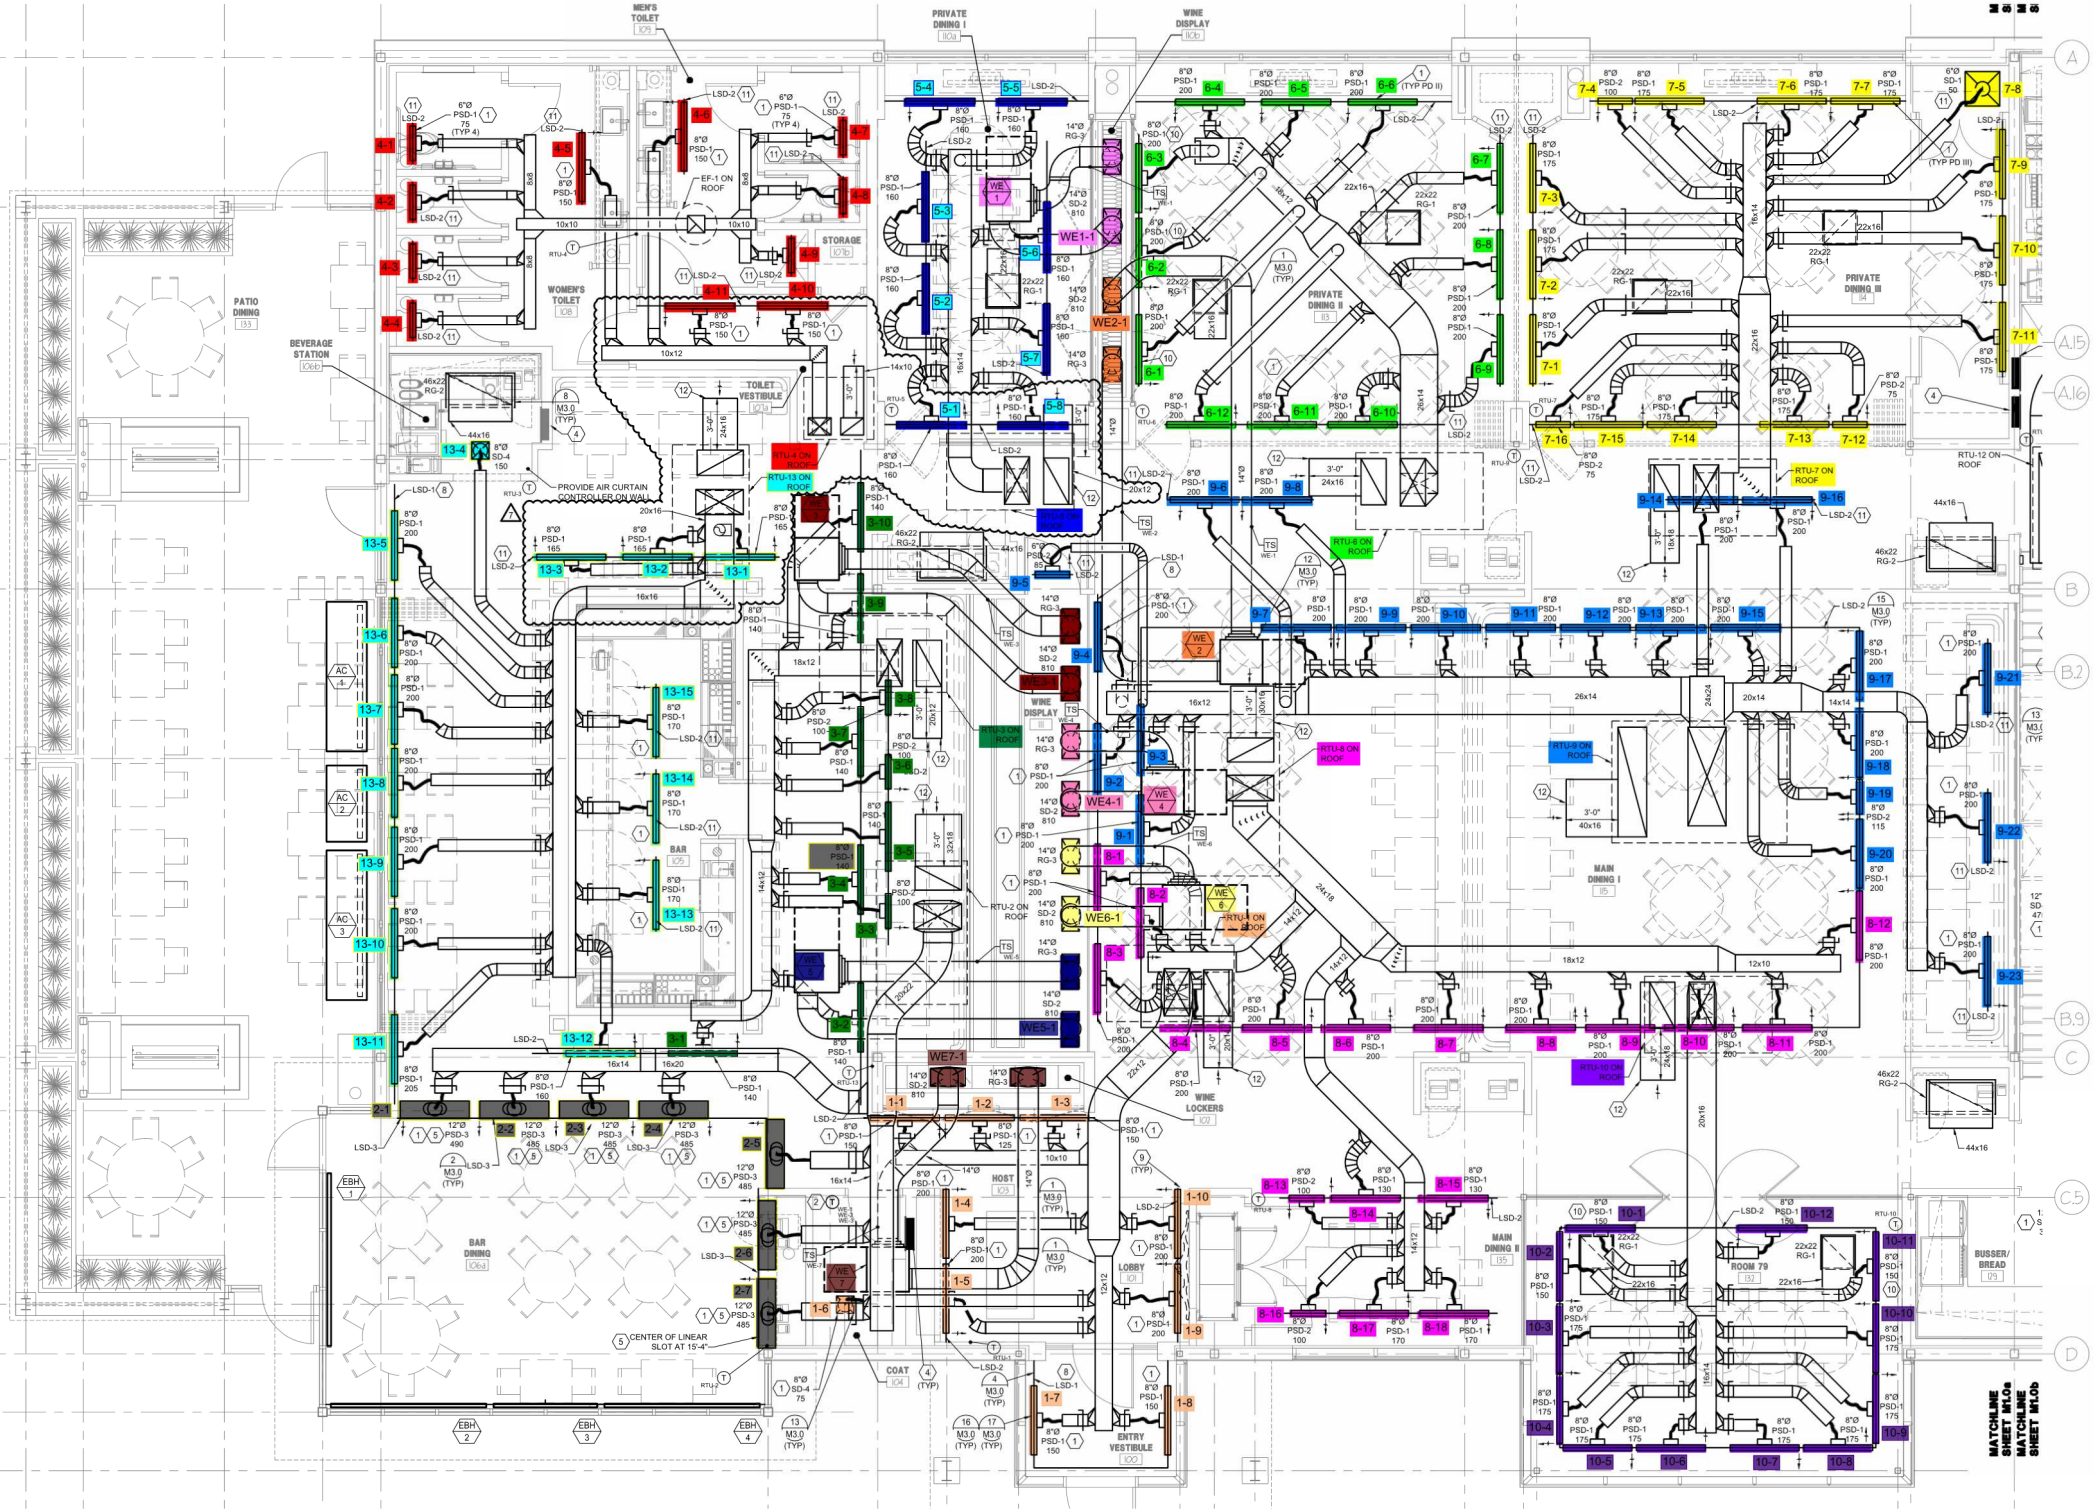
MEN'S TOILET
PRIVATE DINING I
WINE DISPLAY
PATIO DINING
BEVERAGE STATION
WOMEN'S TOILET
STORAGE
TOILET VESTIBULE
PRIVATE DINING II
PRIVATE DINING III
BAR
WINE DISPLAY
MAIN DINING I
WINE LOCKERS
HOST
LOBBY
ENTRY VESTIBULE
COAT
BAR DINING
MAIN DINING II
ROOM 79
BUSSER/ BREAD
PROVIDE AIR CURTAIN CONTROLLER ON WALL
CENTER OF LINEAR SLOT AT 15'-4"
MATCHLINE SHEET M1.0a
MATCHLINE SHEET M1.0b