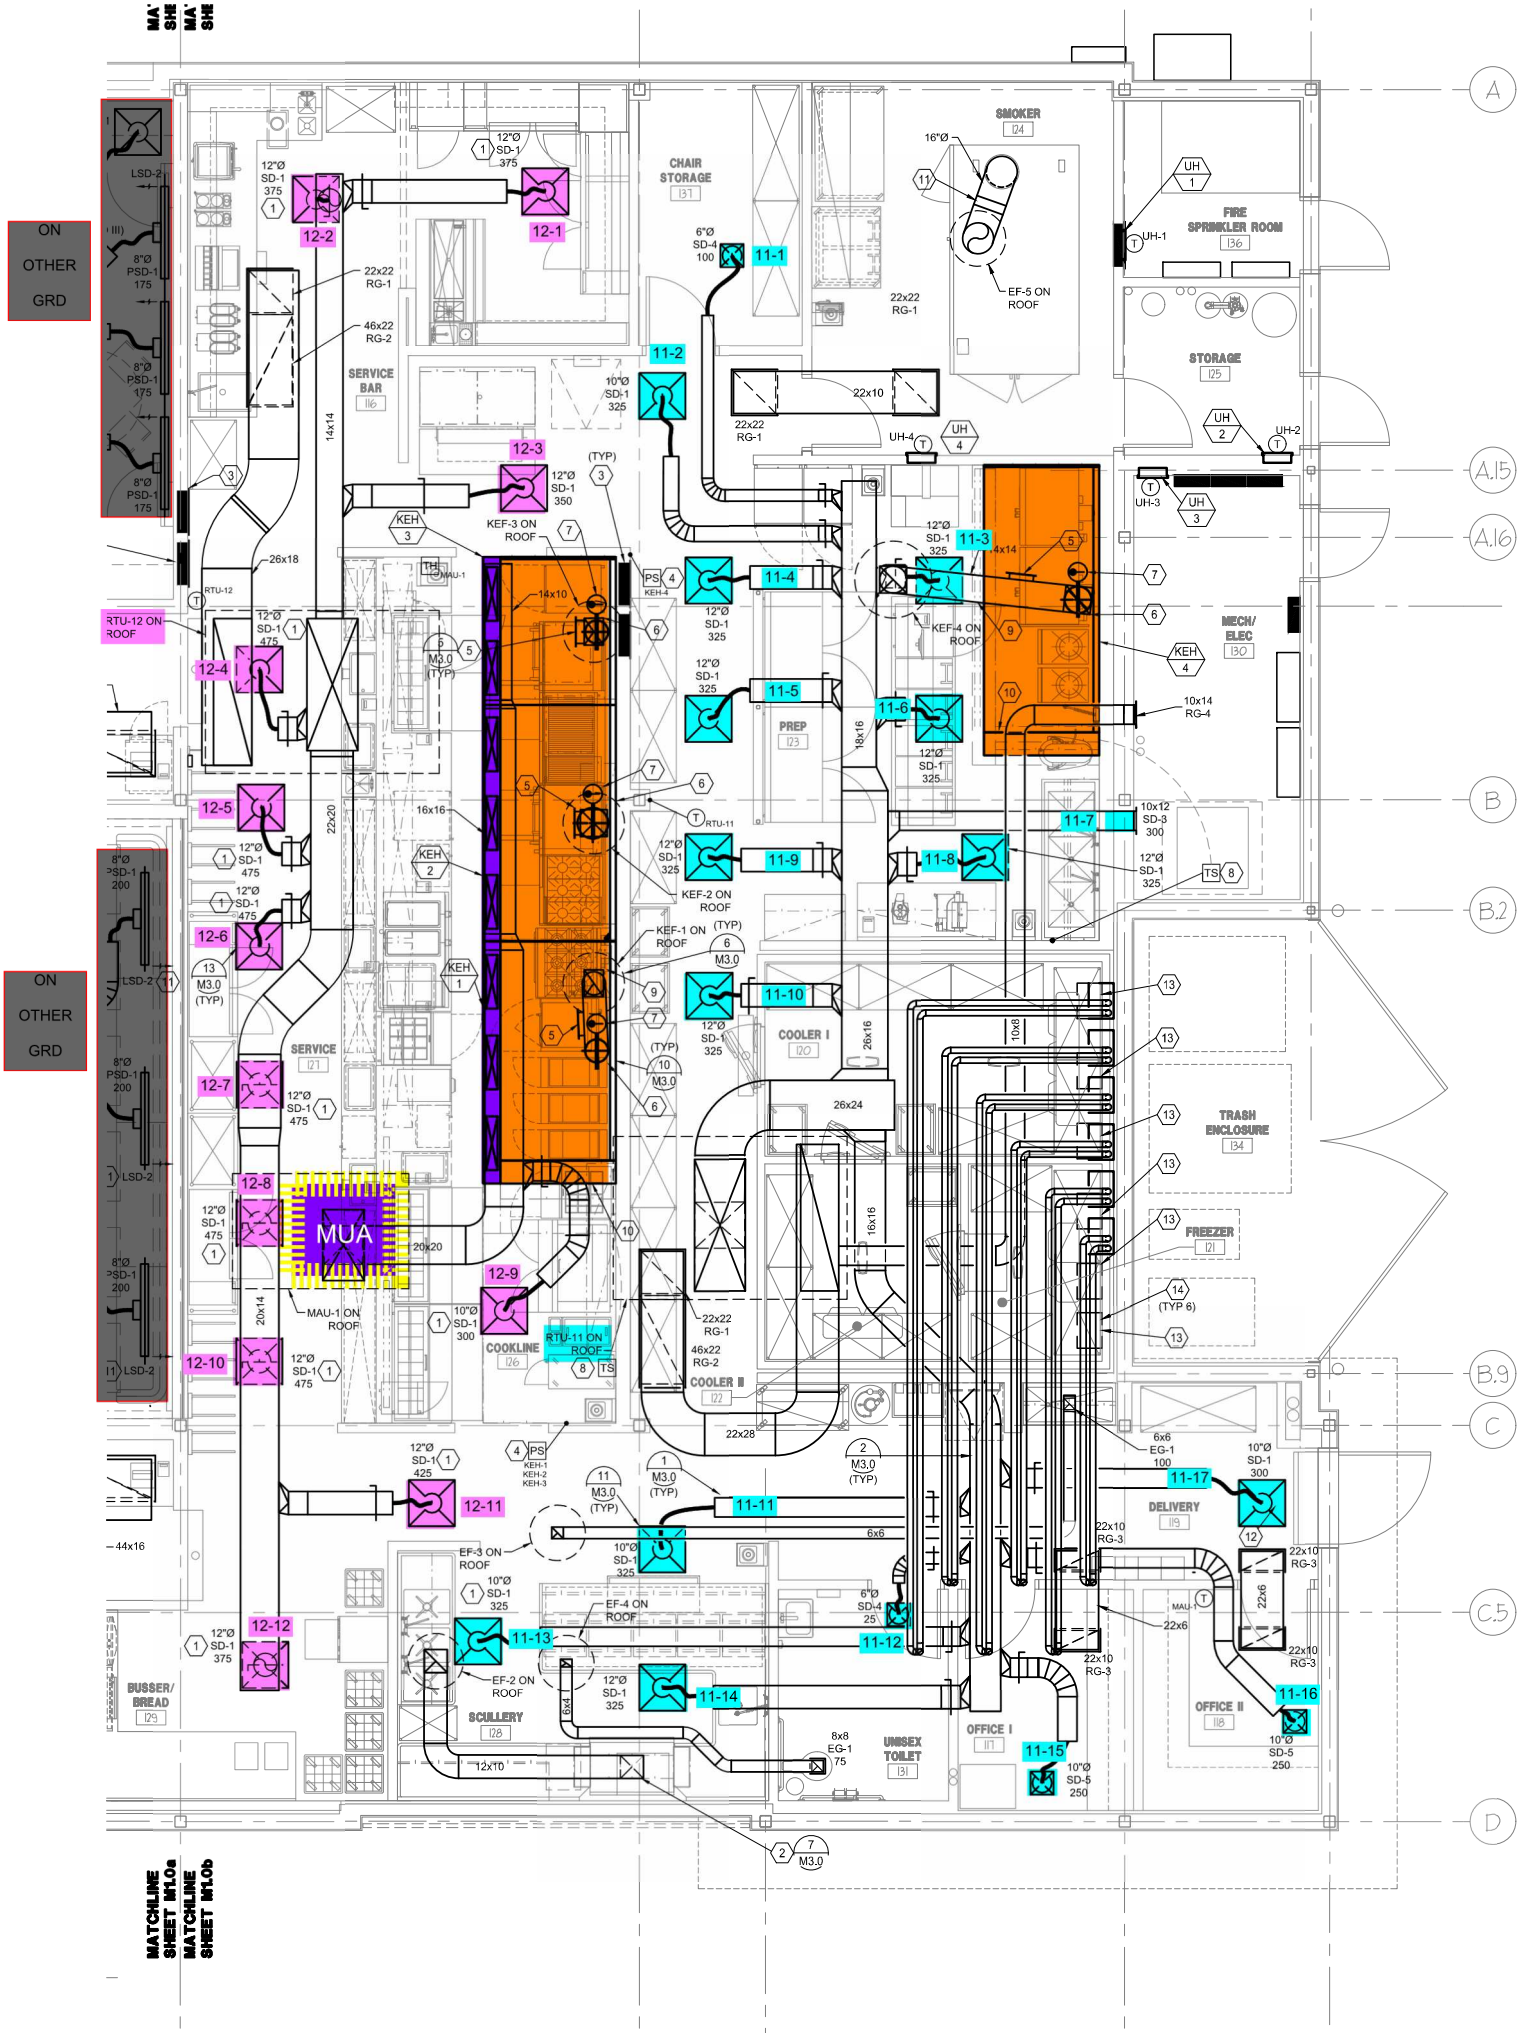
MATCHLINE SHEET M1.0a
MATCHLINE SHEET M1.0b
ON OTHER GRD
ON OTHER GRD
CHAIR STORAGE
137
SMOKER
124
FIRE SPRINKLER ROOM
136
STORAGE
125
SERVICE BAR
116
PREP
123
MECH/ ELEC
130
COOLER I
120
COOLER II
122
SERVICE
121
COOKLINE
126
TRASH ENCLOSURE
134
FREEZER
121
DELIVERY
119
OFFICE I
117
OFFICE II
118
UNISEX TOILET
131
SCULLERY
128
BUSSER/ BREAD
129
MUA
RTU-12 ON ROOF
RTU-11 ON ROOF
MAU-1 ON ROOF
KEF-3 ON ROOF
KEF-4 ON ROOF
KEF-2 ON ROOF
KEF-1 ON ROOF
EF-5 ON ROOF
EF-3 ON ROOF
EF-4 ON ROOF
EF-2 ON ROOF
12-1
12-2
12-3
12-4
12-5
12-6
12-7
12-8
12-9
12-10
12-11
12-12
11-1
11-2
11-3
11-4
11-5
11-6
11-7
11-8
11-9
11-10
11-11
11-12
11-13
11-14
11-15
11-16
11-17
A
A.15
A.16
B
B.2
B.9
C
C.5
D