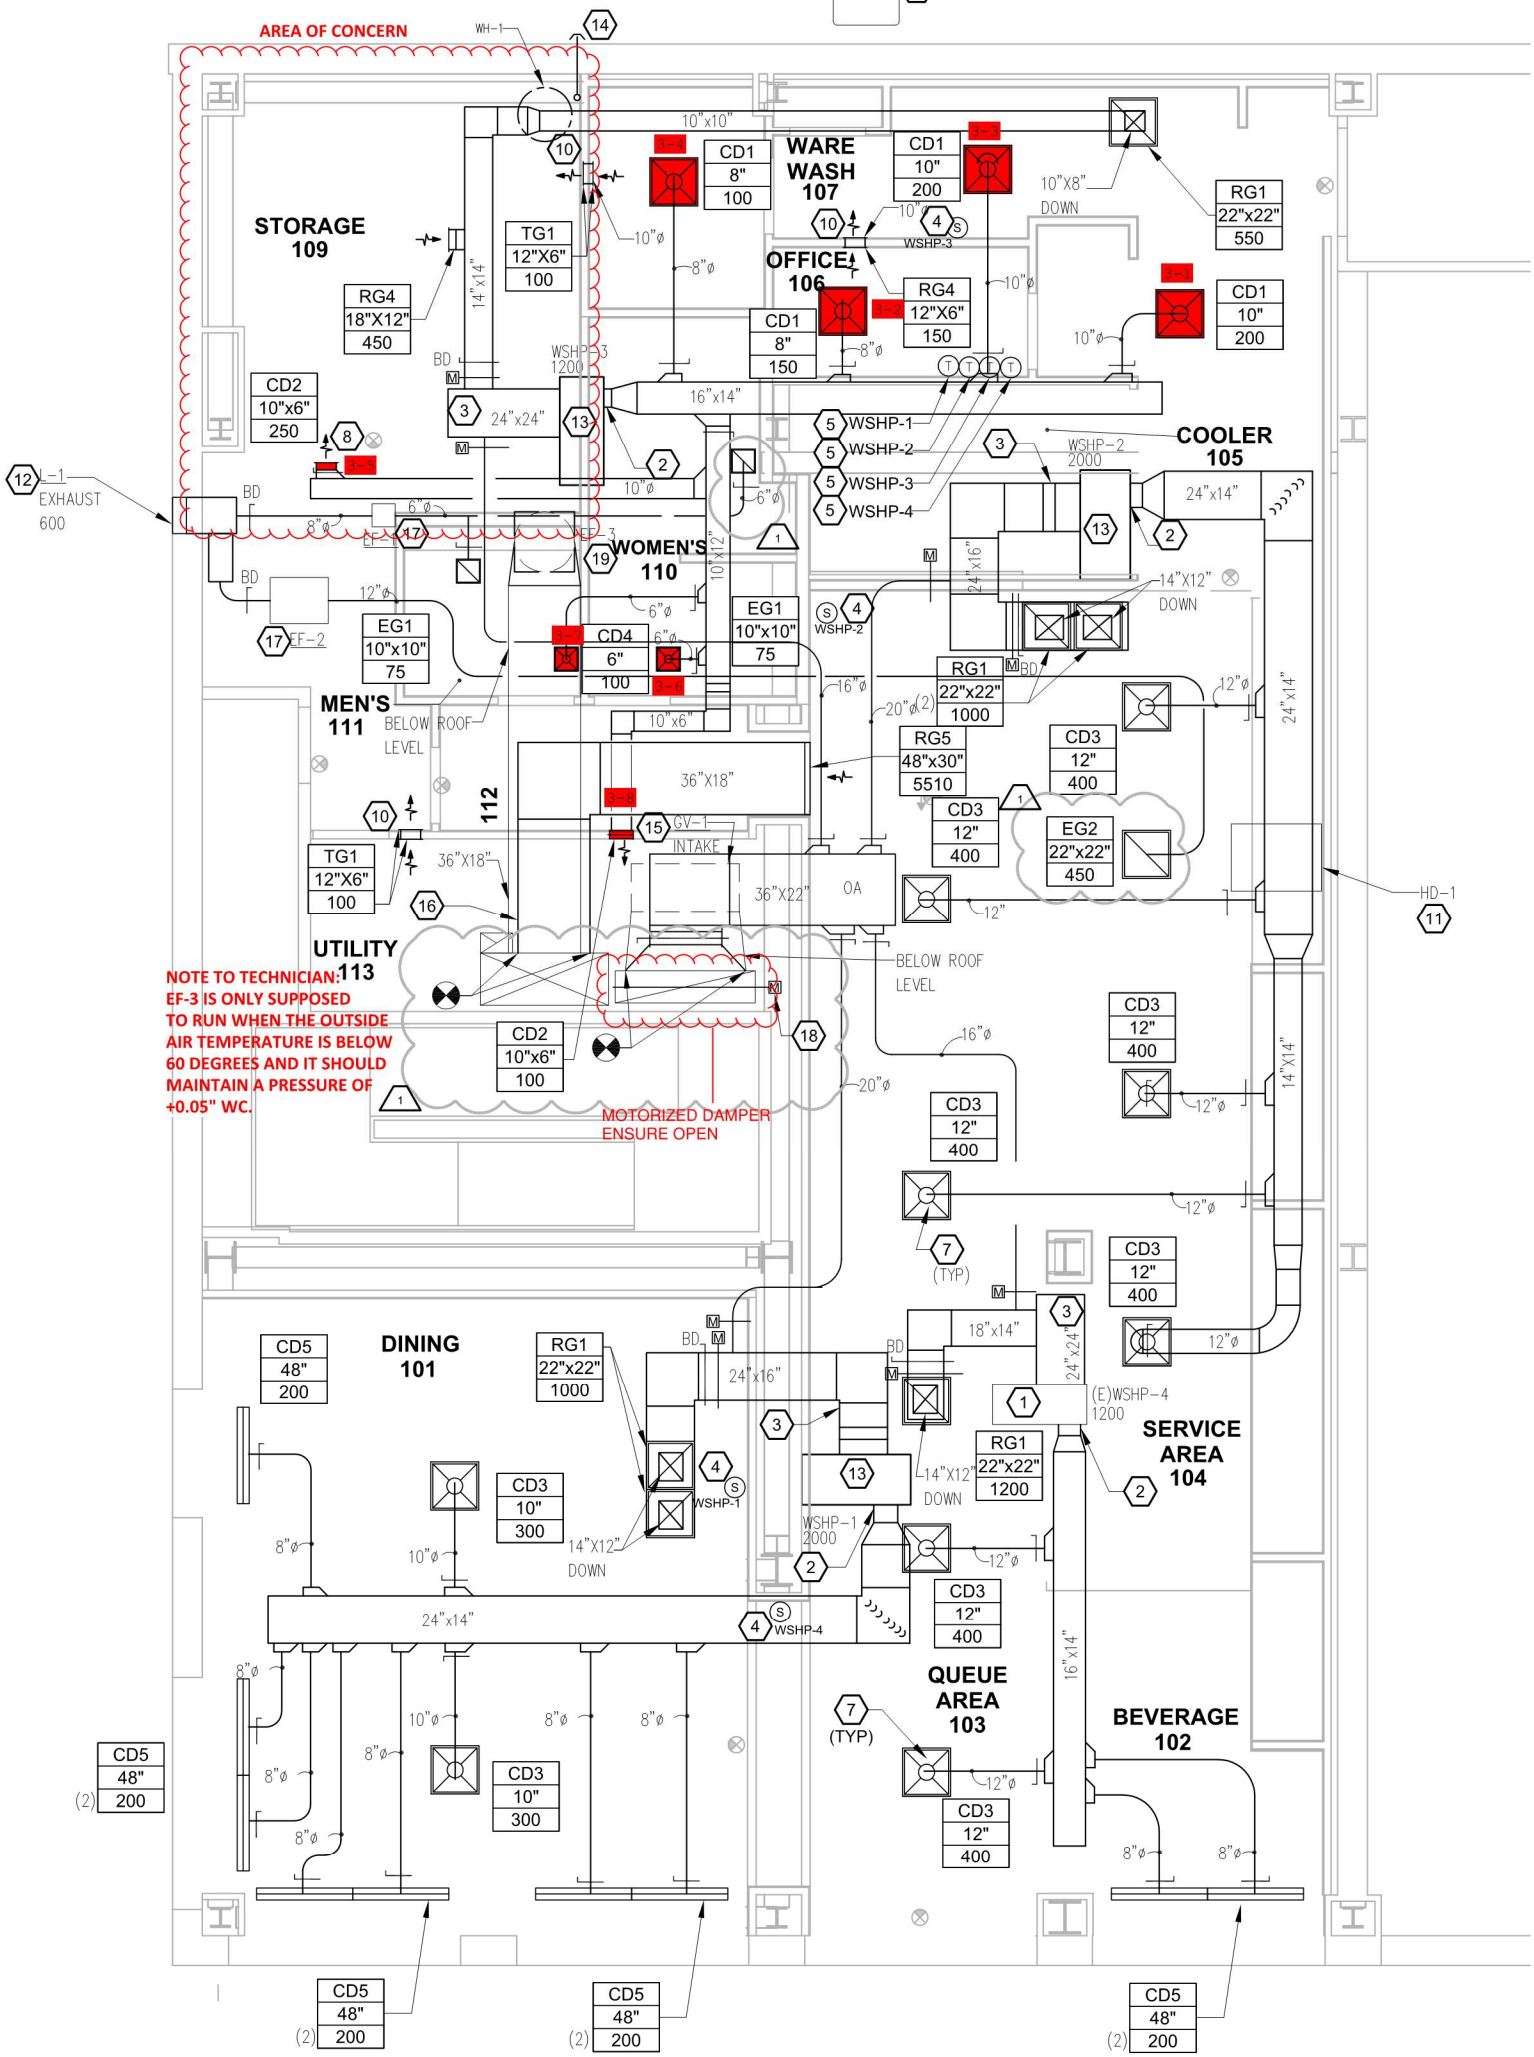

vac floor plan