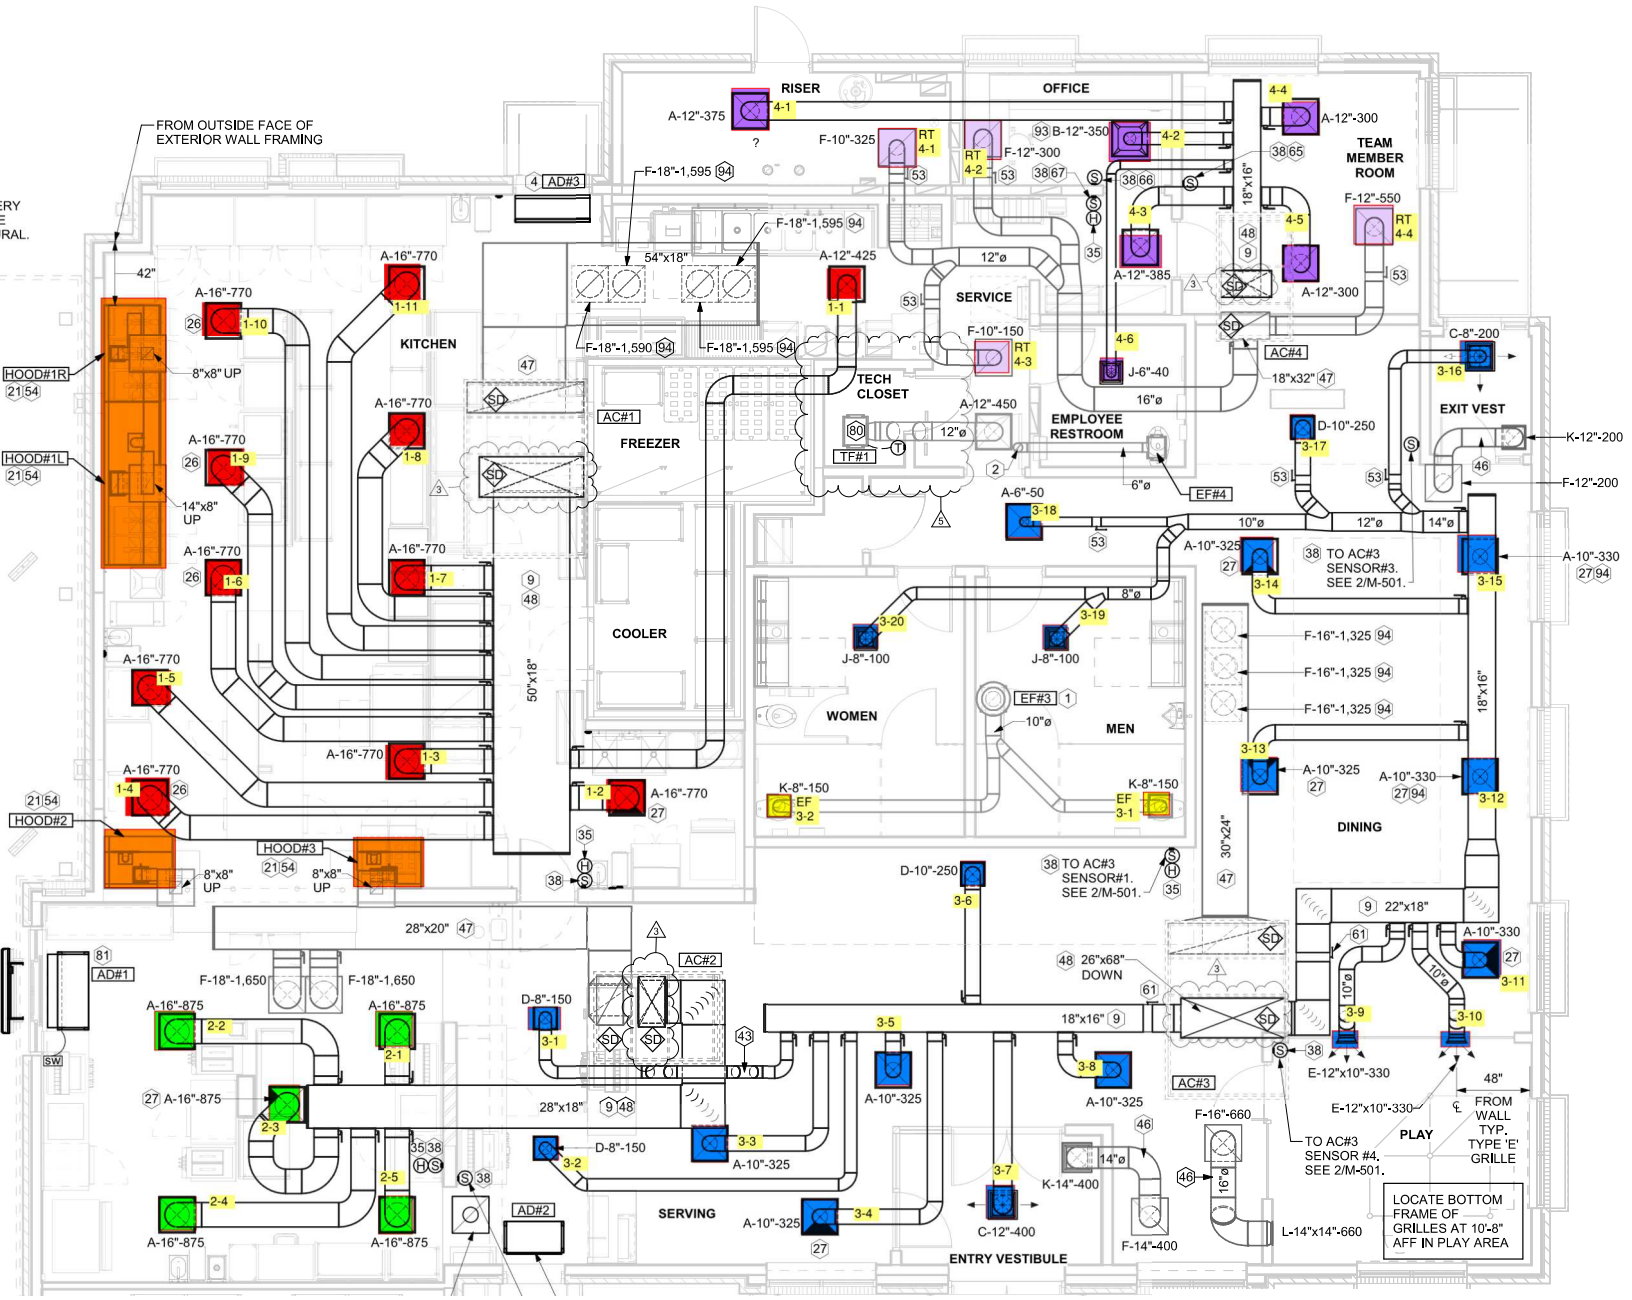
FROM OUTSIDE FACE OF EXTERIOR WALL FRAMING
RISER
OFFICE
TEAM MEMBER ROOM
KITCHEN
SERVICE
TECH CLOSET
EMPLOYEE RESTROOM
EXIT VEST
FREEZER
COOLER
WOMEN
MEN
DINING
PLAY
SERVING
ENTRY VESTIBULE
HOOD#1R
HOOD#1L
HOOD#2
HOOD#3
AD#1
AD#2
AD#3
AC#1
AC#2
AC#3
AC#4
TF#1
EF#3
EF#4
TO AC#3 SENSOR#3. SEE 2/M-501.
TO AC#3 SENSOR#1. SEE 2/M-501.
TO AC#3 SENSOR #4. SEE 2/M-501.
FROM WALL TYP. TYPE 'E' GRILLE
LOCATE BOTTOM FRAME OF GRILLES AT 10'-8" AFF IN PLAY AREA