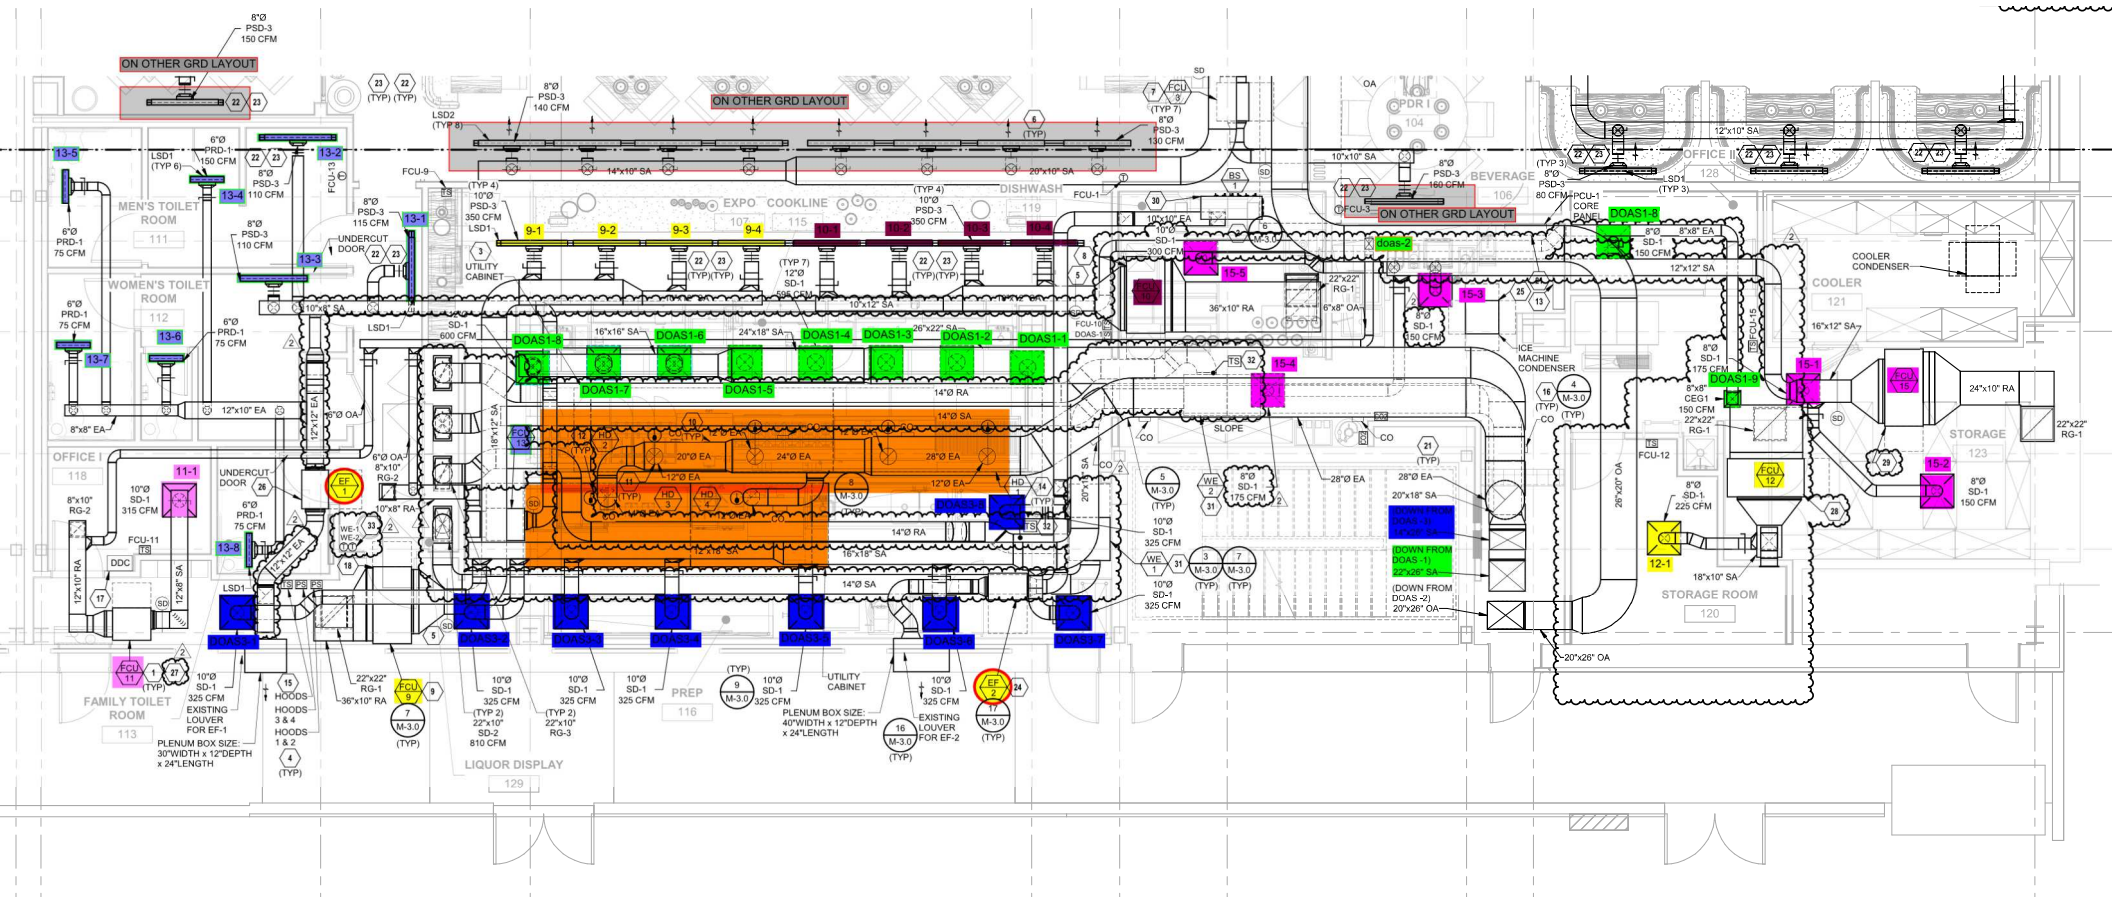
ON OTHER GRD LAYOUT
MEN'S TOILET ROOM
111
WOMEN'S TOILET ROOM
112
OFFICE I
118
FAMILY TOILET ROOM
113
EXPO COOKLINE
107
115
DISHWASH
119
PREP
116
LIQUOR DISPLAY
129
PDR I
104
BEVERAGE
106
OFFICE II
128
COOLER
121
STORAGE
123
STORAGE ROOM
120
SLOPE
ICE MACHINE CONDENSER
COOLER CONDENSER
UTILITY CABINET
UNDERCUT DOOR
HOODS 3 & 4
HOODS 1 & 2
PLENUM BOX SIZE: 30"WIDTH x 12"DEPTH x 24"LENGTH
PLENUM BOX SIZE: 40"WIDTH x 12"DEPTH x 24"LENGTH
EXISTING LOUVER FOR EF-1
EXISTING LOUVER FOR EF-2
(DOWN FROM DOAS -1) 22"x26" SA
(DOWN FROM DOAS -2) 20"x26" OA
20"x26" OA