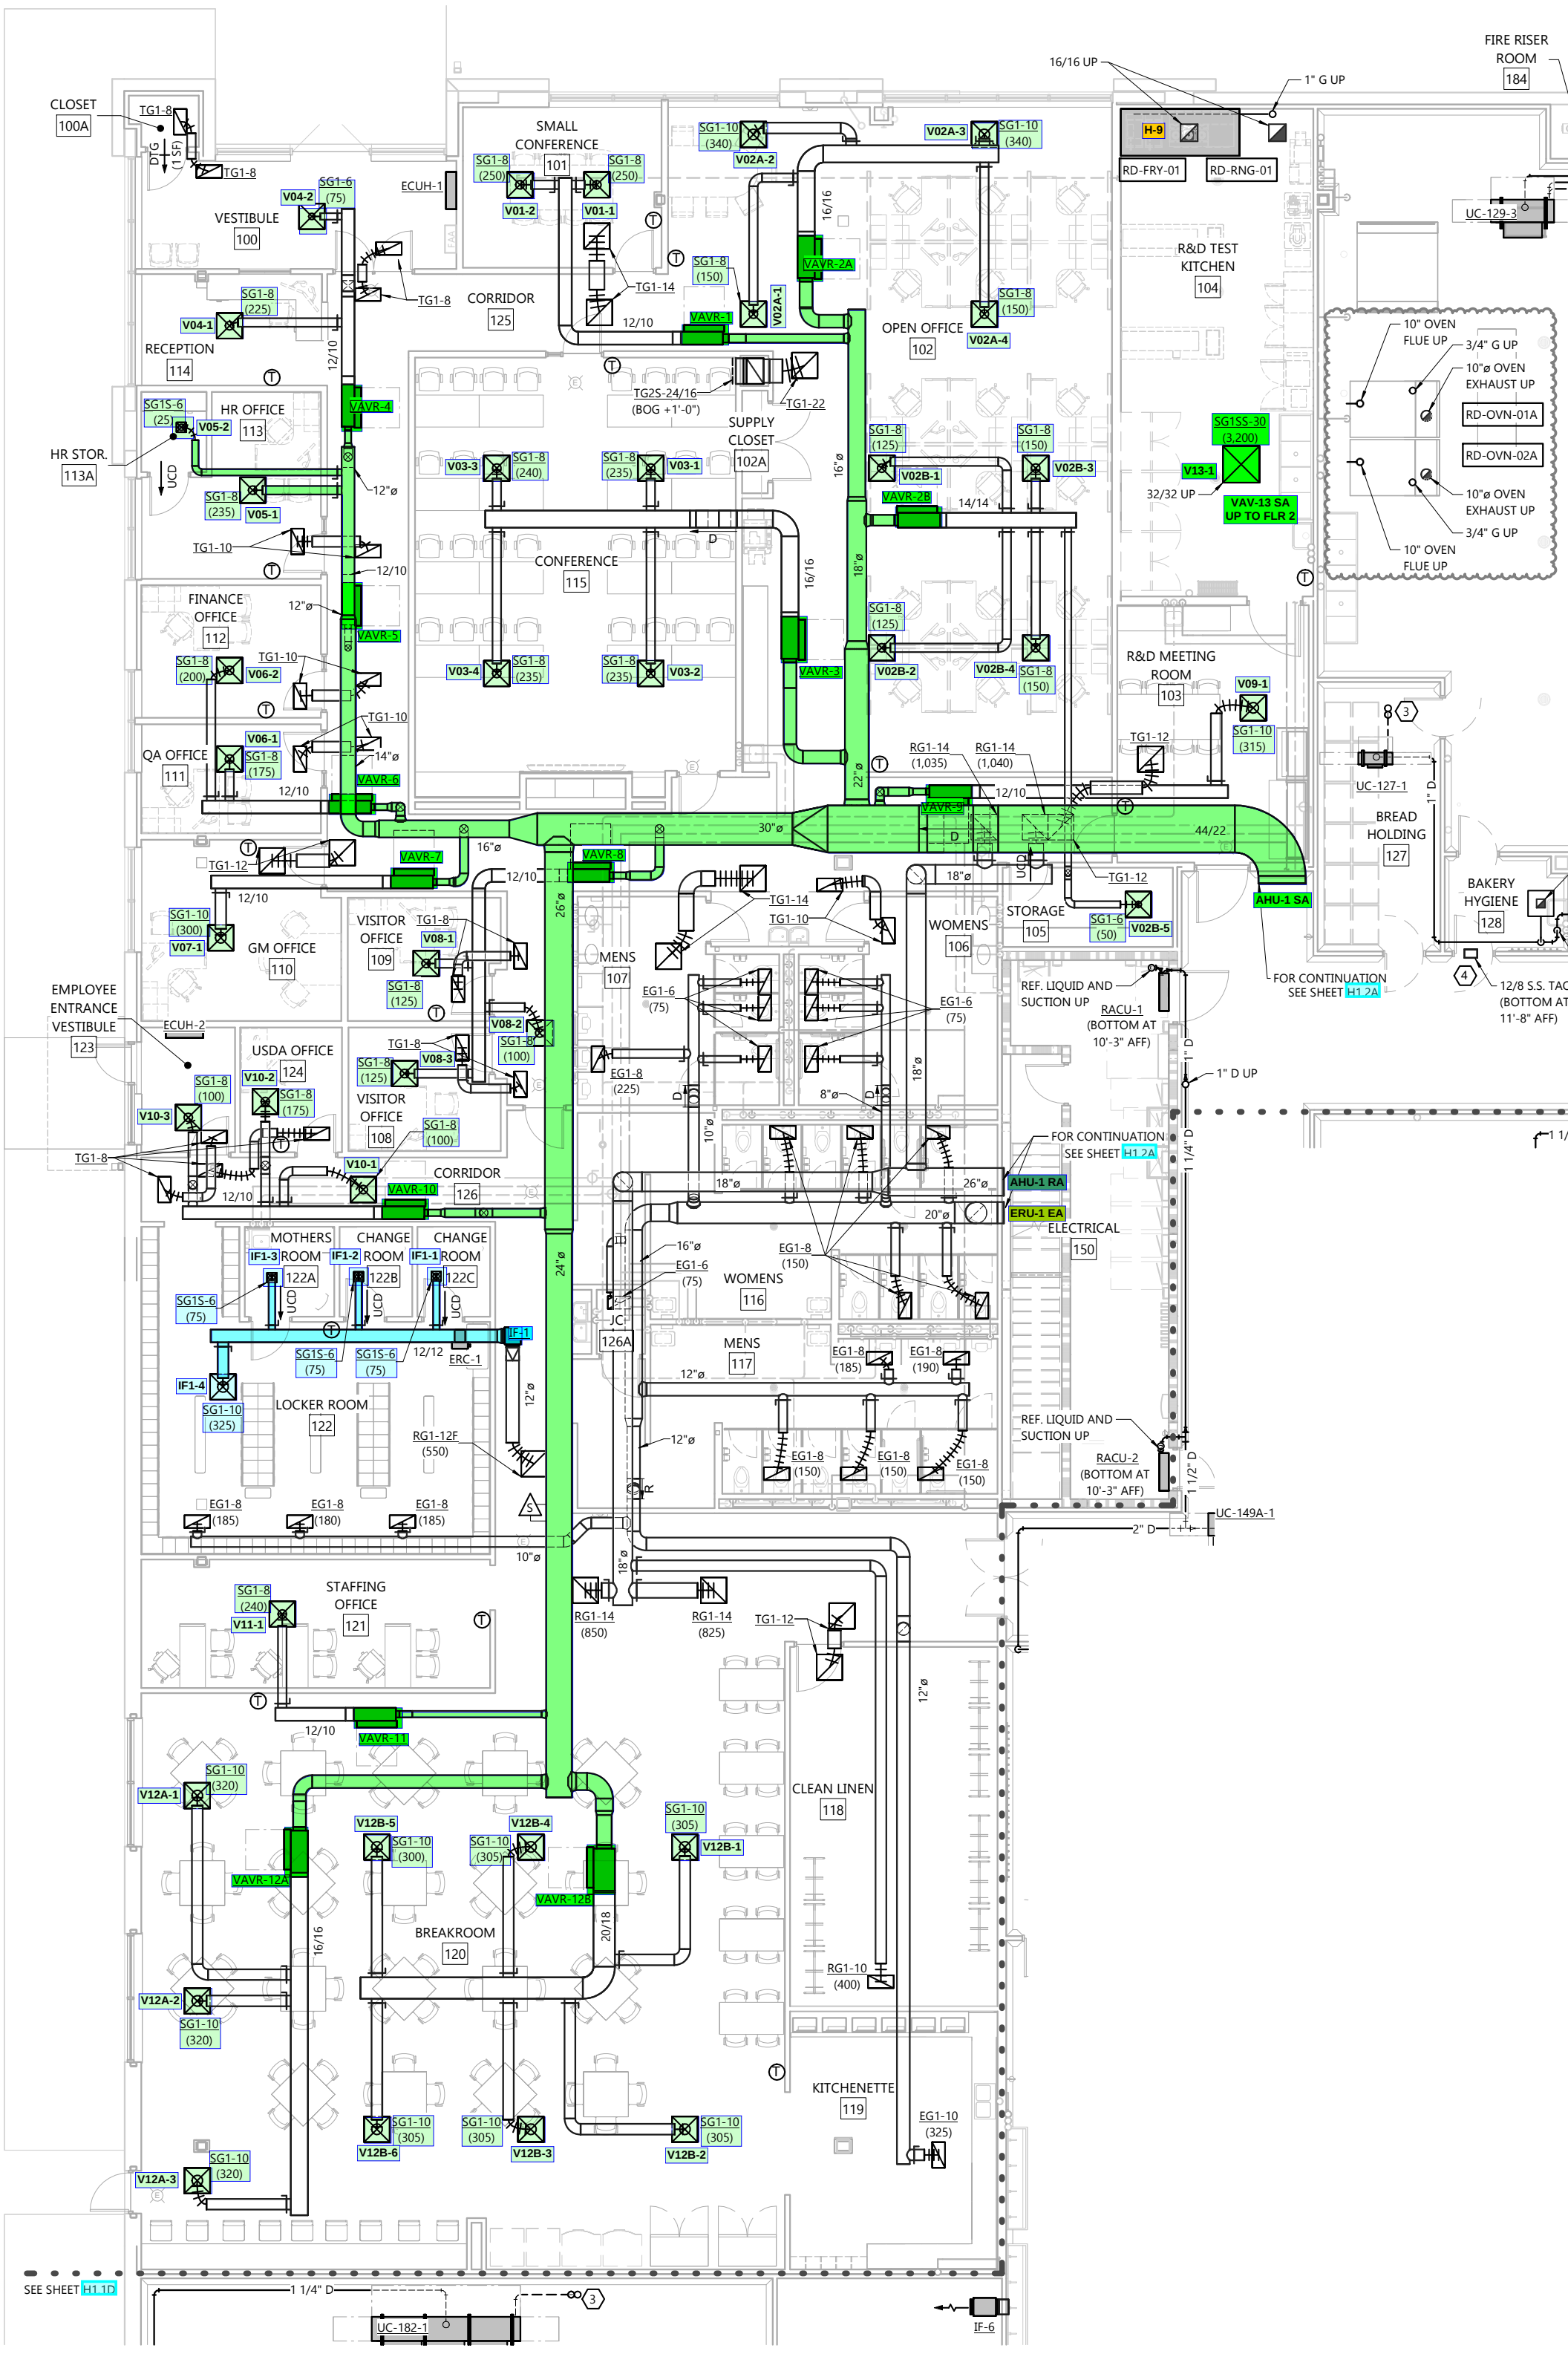
CLOSET 100A
VESTIBULE 100
RECEPTION 114
HR OFFICE 113
HR STOR. 113A
FINANCE OFFICE 112
QA OFFICE 111
GM OFFICE 110
EMPLOYEE ENTRANCE VESTIBULE 123
USDA OFFICE 124
VISITOR OFFICE 109
VISITOR OFFICE 108
CORRIDOR 125
CORRIDOR 126
SMALL CONFERENCE 101
CONFERENCE 115
SUPPLY CLOSET 102A
OPEN OFFICE 102
R&D TEST KITCHEN 104
R&D MEETING ROOM 103
FIRE RISER ROOM 184
BREAD HOLDING 127
BAKERY HYGIENE 128
MENS 107
WOMENS 106
STORAGE 105
WOMENS 116
MENS 117
JC 126A
ELECTRICAL 150
MOTHERS ROOM 122A
CHANGE ROOM 122B
CHANGE ROOM 122C
LOCKER ROOM 122
STAFFING OFFICE 121
BREAKROOM 120
CLEAN LINEN 118
KITCHENETTE 119
AHU-1 SA
AHU-1 RA
ERU-1 EA
VAV-13 SA UP TO FLR 2
RD-OVN-01A
RD-OVN-02A
RD-FRY-01
RD-RNG-01
RACU-1 (BOTTOM AT 10'-3" AFF)
RACU-2 (BOTTOM AT 10'-3" AFF)
FOR CONTINUATION SEE SHEET H1.2A
SEE SHEET H1.1D
UC-129-3
UC-127-1
UC-149A-1
UC-182-1
IF-6

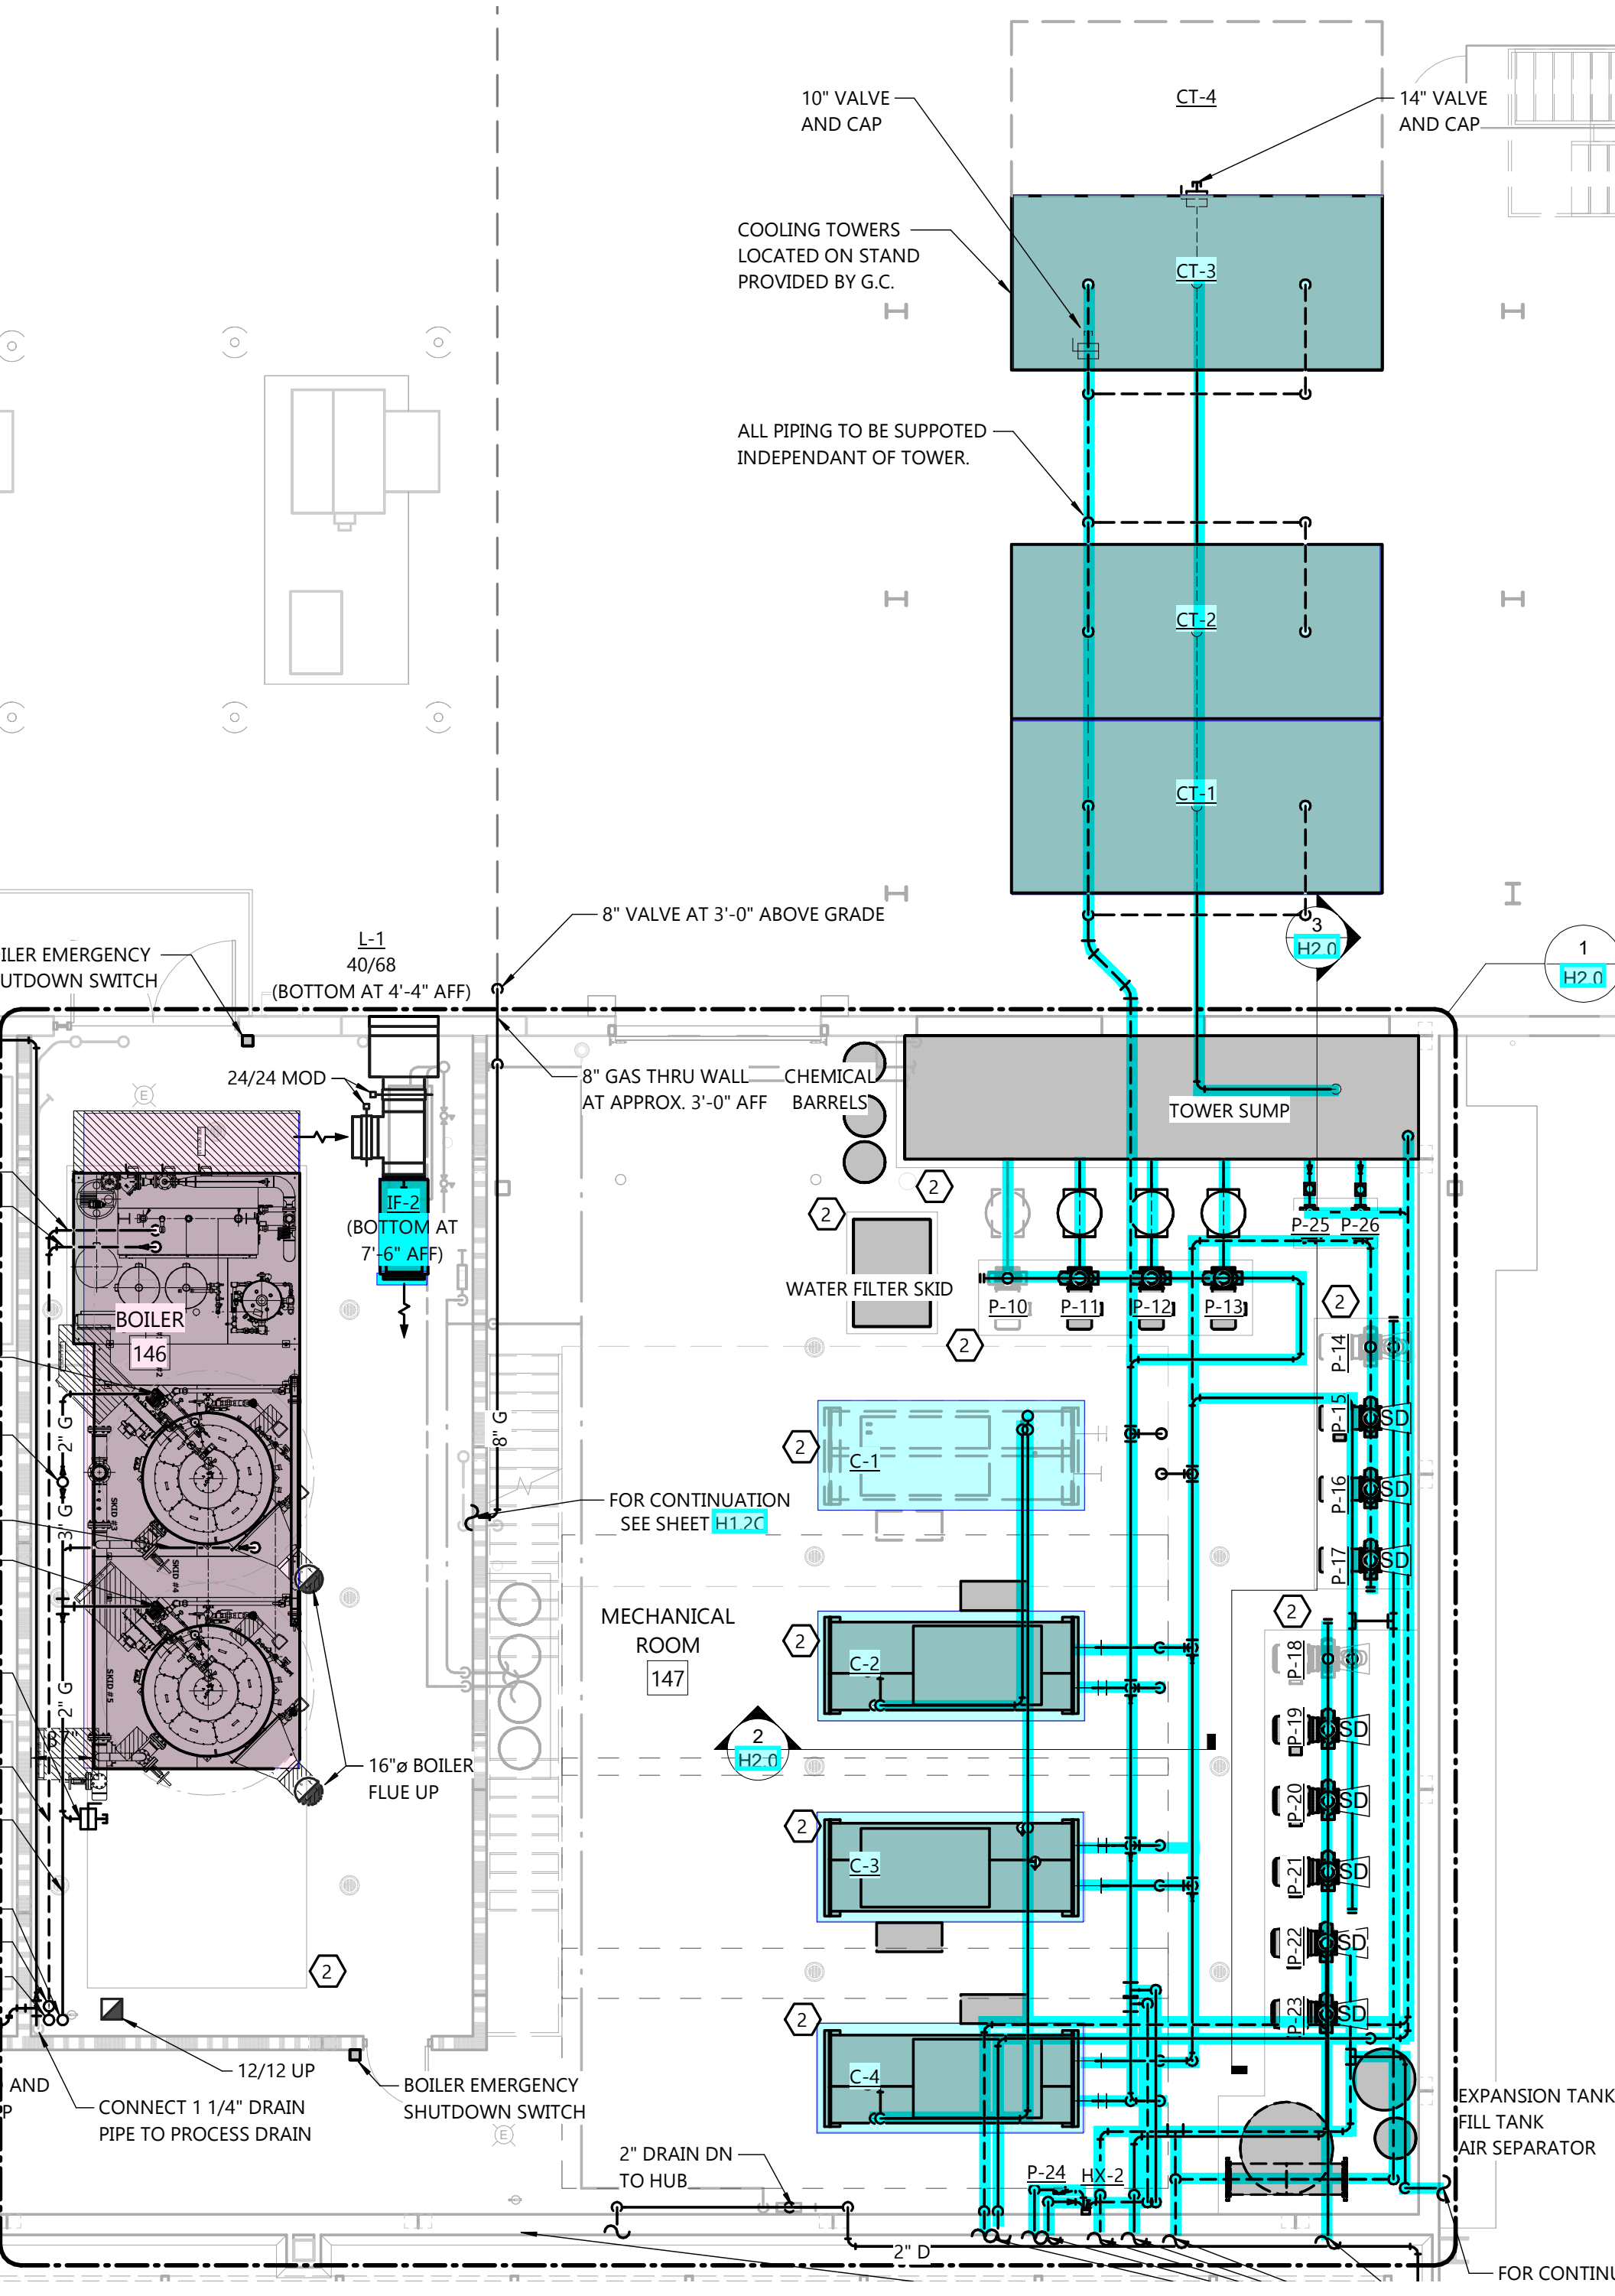
CT-4
10" VALVE AND CAP
14" VALVE AND CAP
COOLING TOWERS LOCATED ON STAND PROVIDED BY G.C.
CT-3
ALL PIPING TO BE SUPPOTED INDEPENDANT OF TOWER.
CT-2
CT-1
8" VALVE AT 3'-0" ABOVE GRADE
ILER EMERGENCY UTDOWN SWITCH
L-1
40/68
(BOTTOM AT 4'-4" AFF)
24/24 MOD
8" GAS THRU WALL AT APPROX. 3'-0" AFF
CHEMICAL BARRELS
TOWER SUMP
IF-2
(BOTTOM AT 7'-6" AFF)
BOILER
146
WATER FILTER SKID
P-25
P-26
P-10
P-11
P-12
P-13
P-14
P-15
P-16
P-17
P-18
P-19
P-20
P-21
P-22
P-23
SD
C-1
FOR CONTINUATION SEE SHEET H1.2C
MECHANICAL ROOM
147
C-2
C-3
C-4
16"ø BOILER FLUE UP
12/12 UP
AND
P
CONNECT 1 1/4" DRAIN PIPE TO PROCESS DRAIN
BOILER EMERGENCY SHUTDOWN SWITCH
2" DRAIN DN TO HUB
P-24
HX-2
2" D
EXPANSION TANK
FILL TANK
AIR SEPARATOR
FOR CONTINU
H2.0

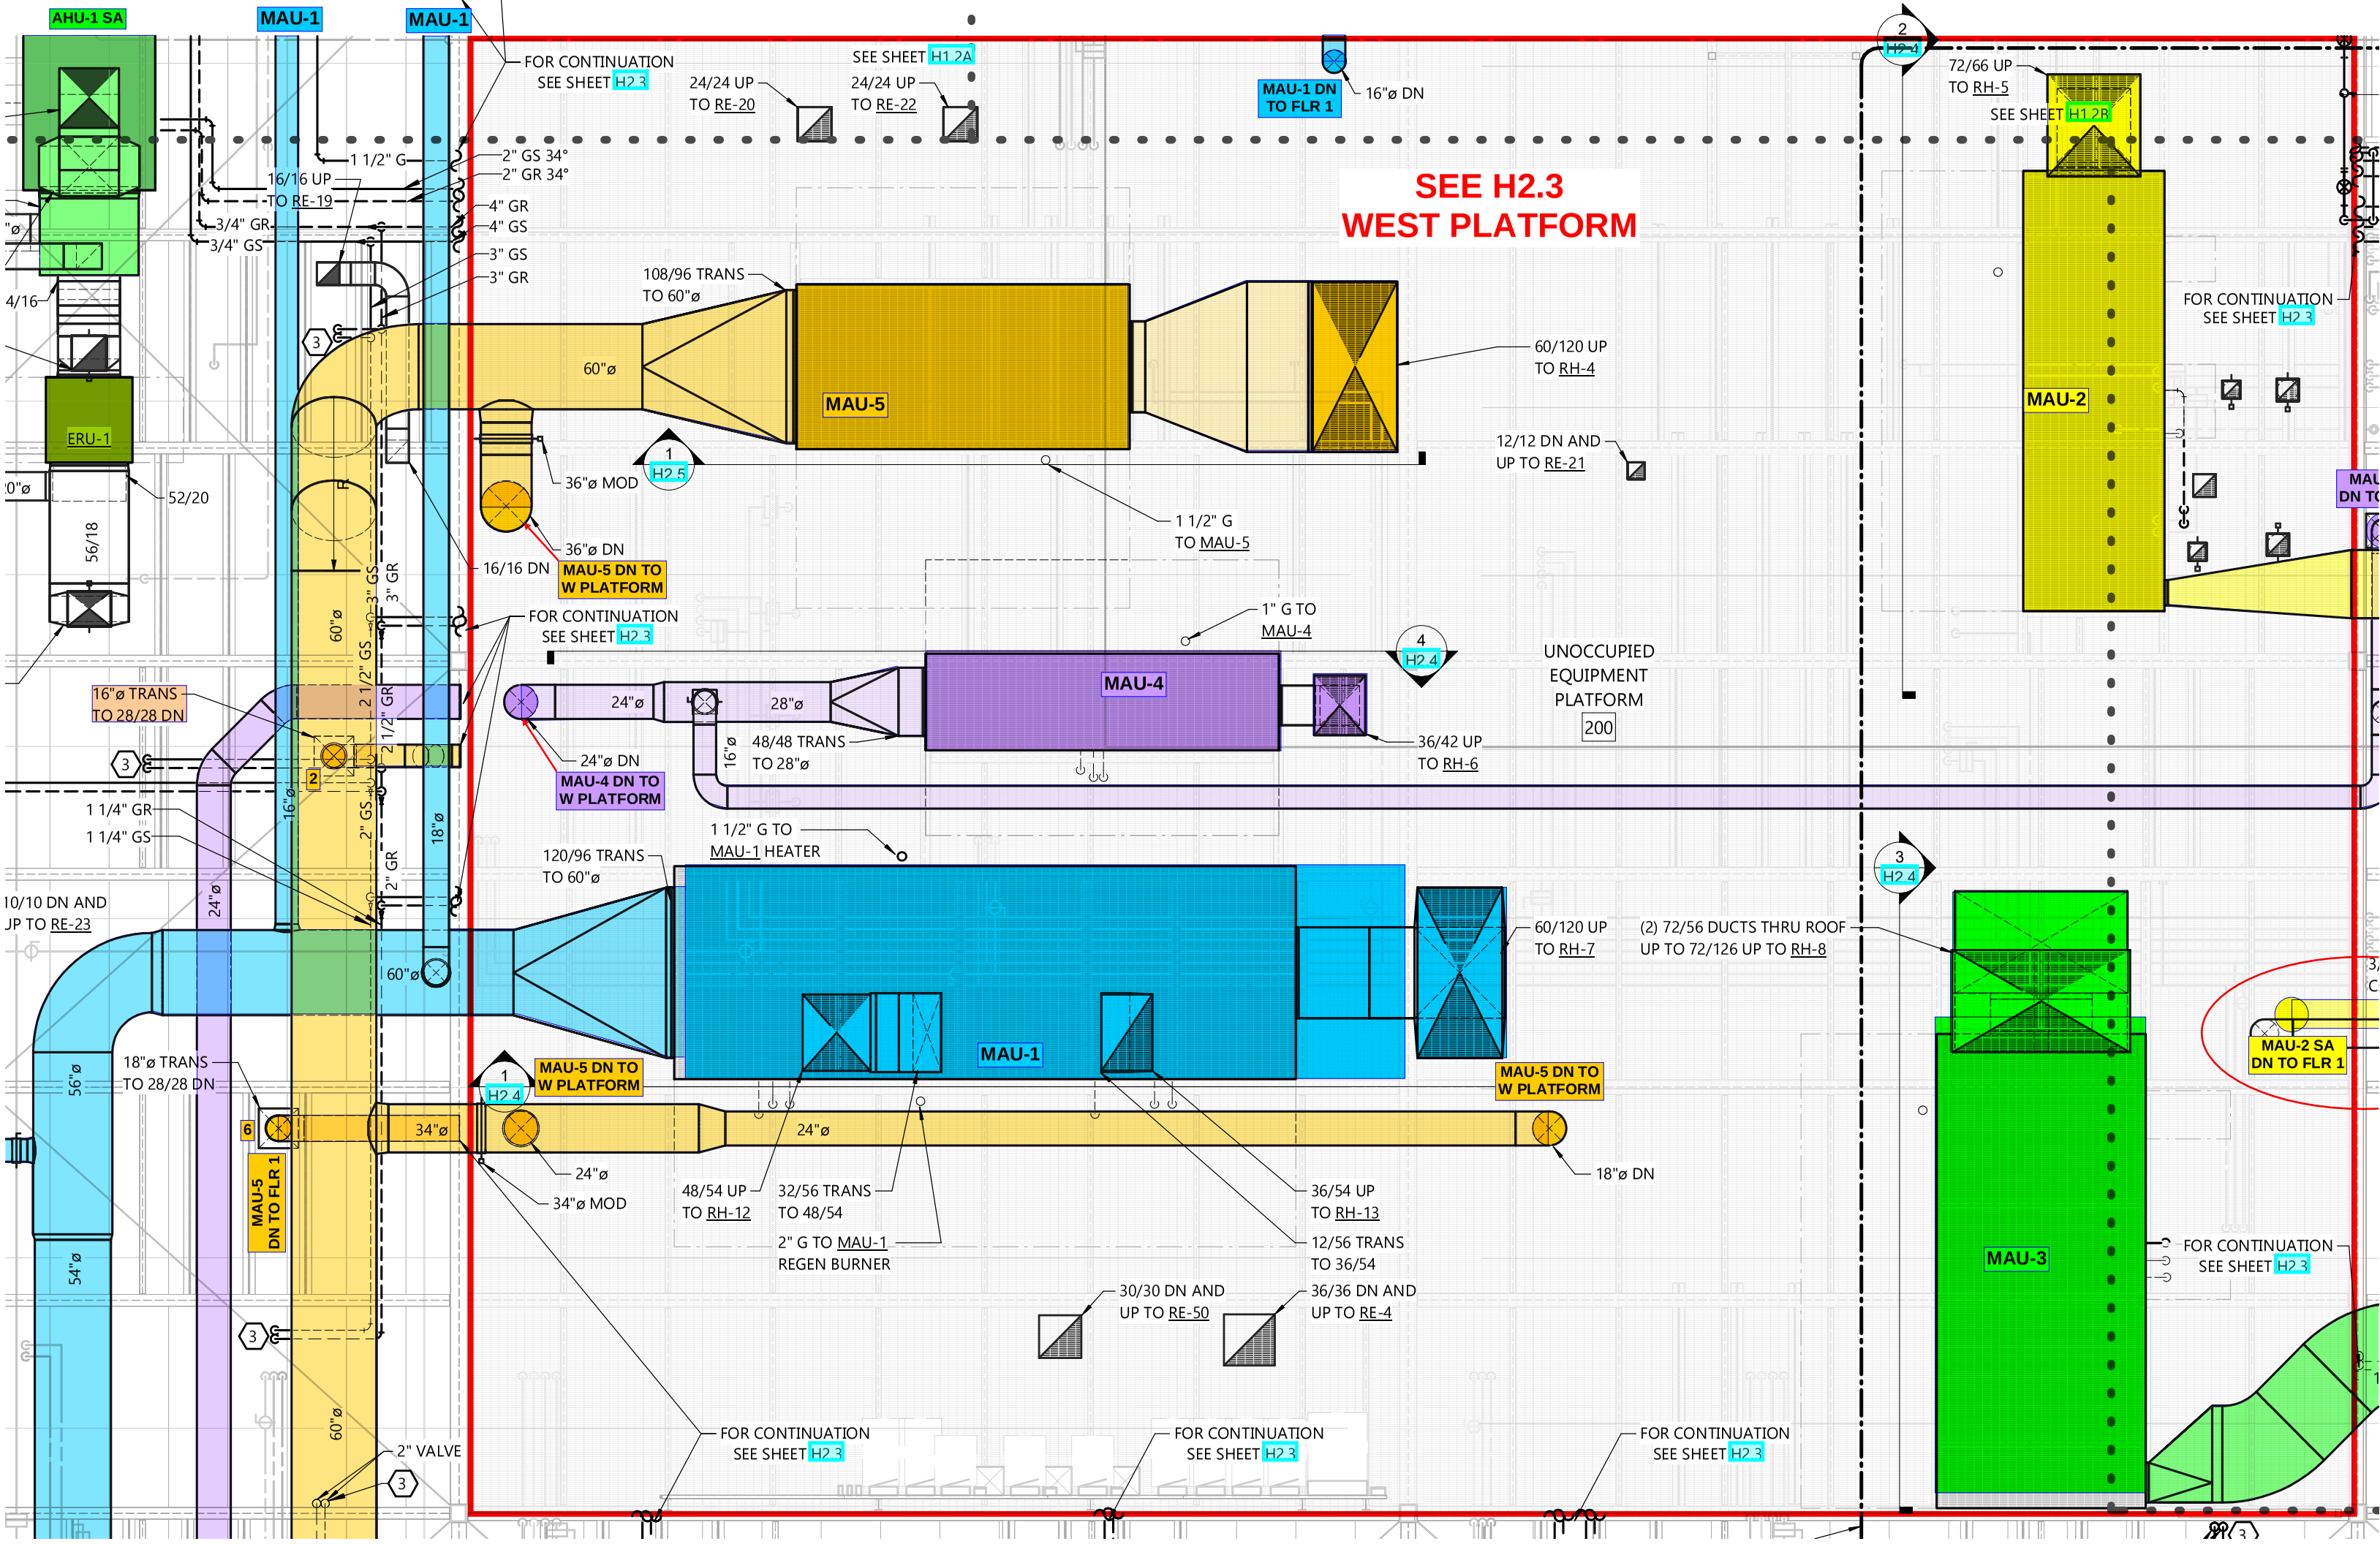
AHU-1 SA
MAU-1
MAU-1
FOR CONTINUATION SEE SHEET H2.3
SEE SHEET H1.2A
24/24 UP TO RE-20
24/24 UP TO RE-22
MAU-1 DN TO FLR 1
16"ø DN
2 H2.4
72/66 UP TO RH-5
SEE SHEET H1.2B
SEE H2.3
WEST PLATFORM
1 1/2" G
2" GS 34°
2" GR 34°
16/16 UP TO RE-19
4" GR
4" GS
3/4" GR
3/4" GS
3" GS
3" GR
108/96 TRANS TO 60"ø
60"ø
MAU-5
60/120 UP TO RH-4
FOR CONTINUATION SEE SHEET H2.3
MAU-2
ERU-1
52/20
56/18
36"ø MOD
1 H2.5
12/12 DN AND UP TO RE-21
1 1/2" G TO MAU-5
36"ø DN
MAU-5 DN TO W PLATFORM
16/16 DN
FOR CONTINUATION SEE SHEET H2.3
1" G TO MAU-4
4 H2.4
UNOCCUPIED EQUIPMENT PLATFORM
200
MAU-4
16"ø TRANS TO 28/28 DN
24"ø
28"ø
48/48 TRANS TO 28"ø
36/42 UP TO RH-6
24"ø DN
MAU-4 DN TO W PLATFORM
1 1/4" GR
1 1/4" GS
1 1/2" G TO MAU-1 HEATER
120/96 TRANS TO 60"ø
10/10 DN AND UP TO RE-23
60"ø
MAU-1
60/120 UP TO RH-7
(2) 72/56 DUCTS THRU ROOF UP TO 72/126 UP TO RH-8
3 H2.4
MAU-2 SA DN TO FLR 1
18"ø TRANS TO 28/28 DN
1 H2.4
MAU-5 DN TO W PLATFORM
MAU-5 DN TO W PLATFORM
34"ø
24"ø
24"ø
34"ø MOD
MAU-5 DN TO FLR 1
48/54 UP TO RH-12
32/56 TRANS TO 48/54
2" G TO MAU-1 REGEN BURNER
36/54 UP TO RH-13
12/56 TRANS TO 36/54
18"ø DN
30/30 DN AND UP TO RE-50
36/36 DN AND UP TO RE-4
MAU-3
FOR CONTINUATION SEE SHEET H2.3
2" VALVE
FOR CONTINUATION SEE SHEET H2.3
FOR CONTINUATION SEE SHEET H2.3
FOR CONTINUATION SEE SHEET H2.3

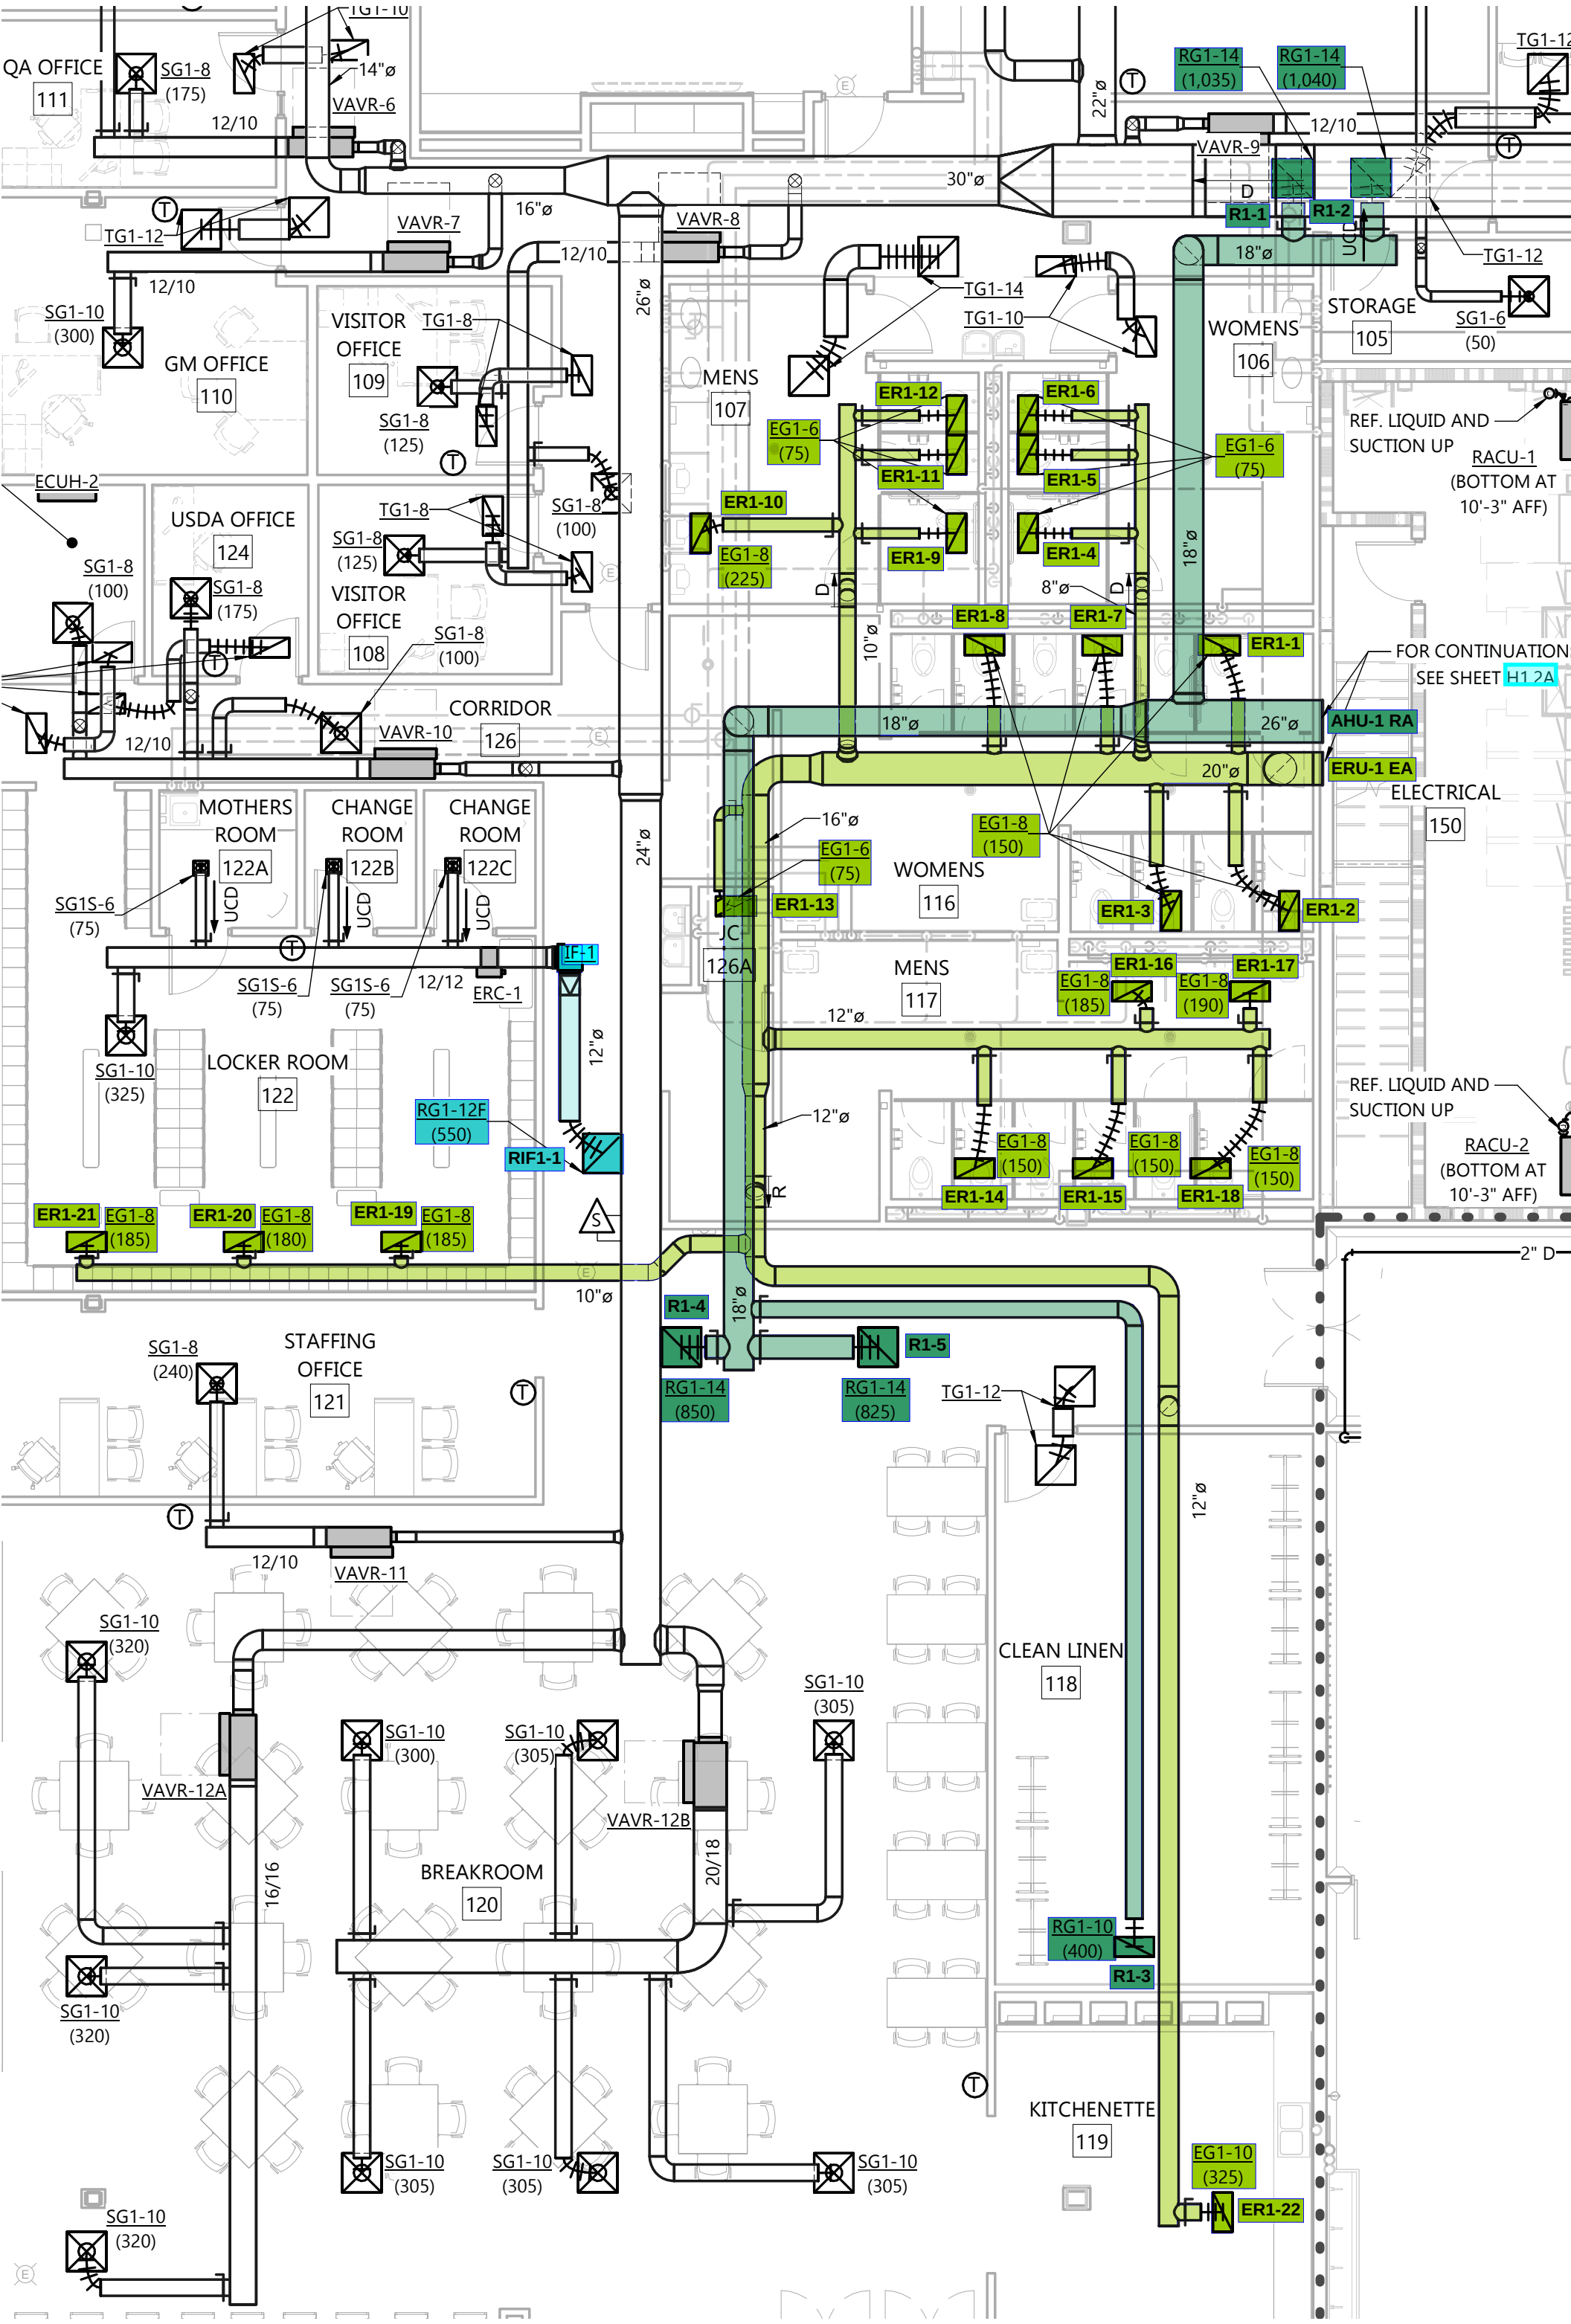
QA OFFICE
111
SG1-8
(175)
TG1-10
14"ø
VAVR-6
12/10
22"ø
RG1-14
(1,035)
RG1-14
(1,040)
TG1-12
VAVR-9
12/10
30"ø
D
R1-1
R1-2
UCD
18"ø
TG1-12
TG1-12
VAVR-7
16"ø
VAVR-8
12/10
26"ø
TG1-14
TG1-10
WOMENS
106
STORAGE
105
SG1-6
(50)
12/10
SG1-10
(300)
GM OFFICE
110
VISITOR
OFFICE
109
TG1-8
SG1-8
(125)
MENS
107
ER1-12
ER1-6
EG1-6
(75)
ER1-11
ER1-5
EG1-6
(75)
REF. LIQUID AND
SUCTION UP
RACU-1
(BOTTOM AT
10'-3" AFF)
ECUH-2
USDA OFFICE
124
TG1-8
SG1-8
(125)
SG1-8
(100)
ER1-10
EG1-8
(225)
ER1-9
ER1-4
18"ø
SG1-8
(100)
SG1-8
(175)
VISITOR
OFFICE
108
SG1-8
(100)
D
8"ø
D
ER1-8
ER1-7
ER1-1
10"ø
FOR CONTINUATION
SEE SHEET H1.2A
CORRIDOR
126
VAVR-10
12/10
18"ø
26"ø
AHU-1 RA
20"ø
ERU-1 EA
ELECTRICAL
150
MOTHERS
ROOM
122A
CHANGE
ROOM
122B
CHANGE
ROOM
122C
UCD
UCD
UCD
24"ø
16"ø
EG1-6
(75)
WOMENS
116
EG1-8
(150)
SG1S-6
(75)
ER1-13
ER1-3
ER1-2
JC
126A
MENS
117
ER1-16
ER1-17
EG1-8
(185)
EG1-8
(190)
IF-1
SG1S-6
(75)
SG1S-6
(75)
12/12
ERC-1
12"ø
SG1-10
(325)
LOCKER ROOM
122
12"ø
REF. LIQUID AND
SUCTION UP
RG1-12F
(550)
RIF1-1
12"ø
EG1-8
(150)
EG1-8
(150)
EG1-8
(150)
RACU-2
(BOTTOM AT
10'-3" AFF)
R
ER1-14
ER1-15
ER1-18
ER1-21
EG1-8
(185)
ER1-20
EG1-8
(180)
ER1-19
EG1-8
(185)
S
2" D
10"ø
R1-4
18"ø
R1-5
SG1-8
(240)
STAFFING
OFFICE
121
RG1-14
(850)
RG1-14
(825)
TG1-12
12"ø
12/10
VAVR-11
SG1-10
(320)
CLEAN LINEN
118
SG1-10
(305)
SG1-10
(300)
SG1-10
(305)
VAVR-12A
VAVR-12B
16/16
BREAKROOM
120
20/18
RG1-10
(400)
R1-3
SG1-10
(320)
KITCHENETTE
119
SG1-10
(305)
SG1-10
(305)
SG1-10
(305)
EG1-10
(325)
ER1-22
SG1-10
(320)