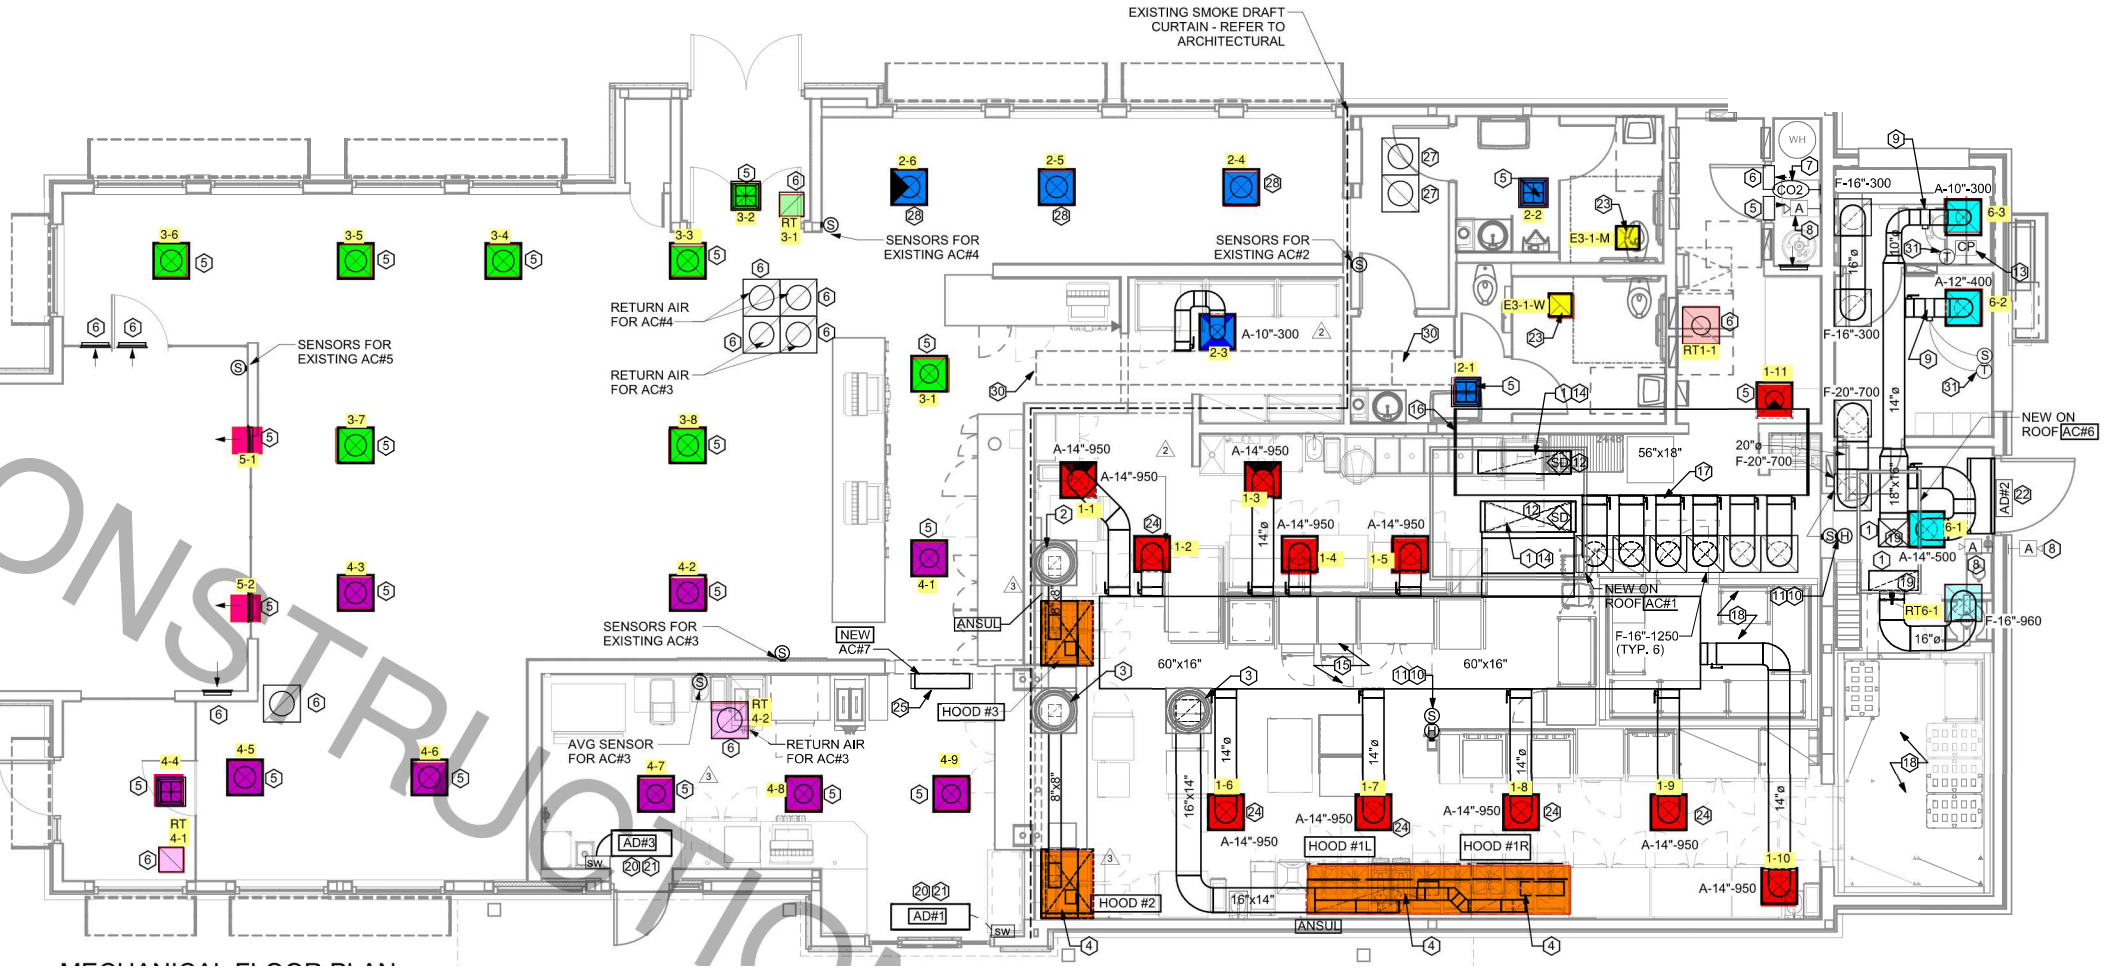

MECHANICAL FLOOR PLAN

ONSTRUCTION