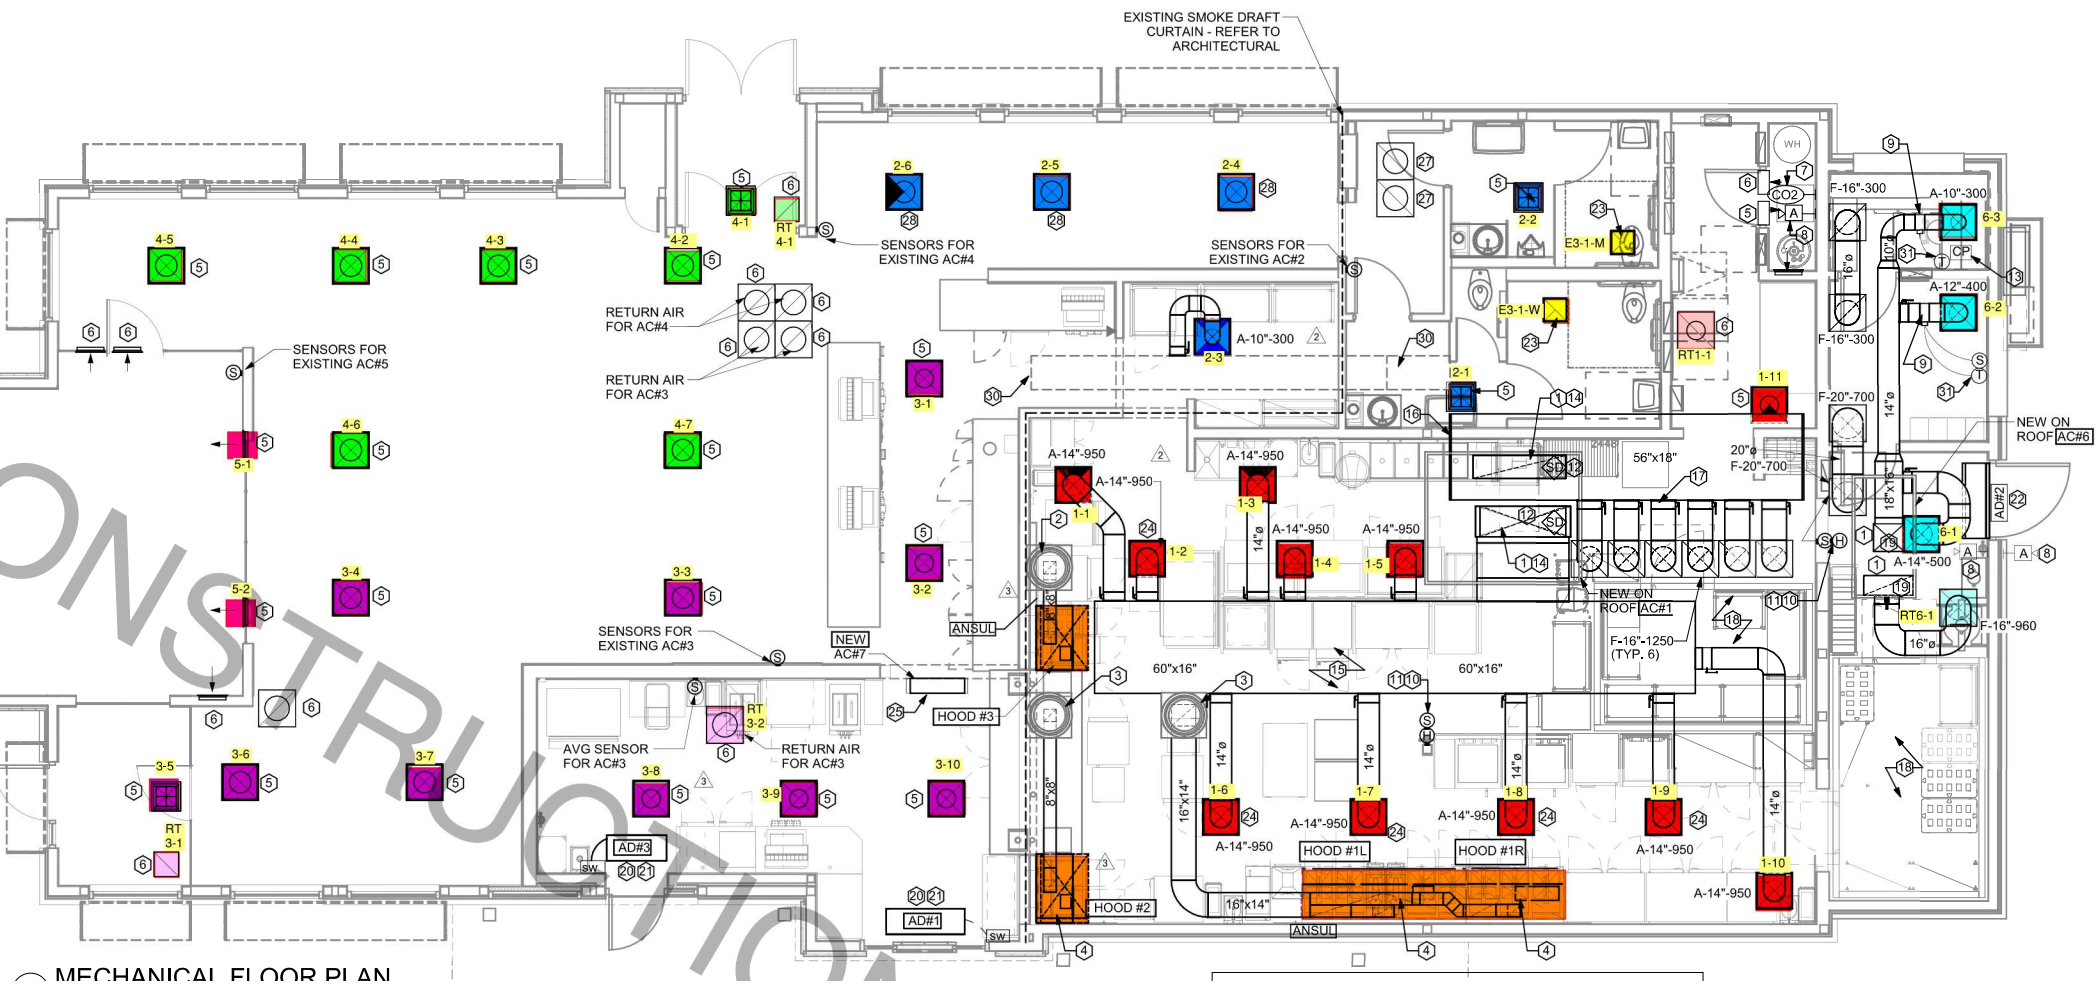

MECHANICAL FLOOR PLAN

ONSTRUCTIO