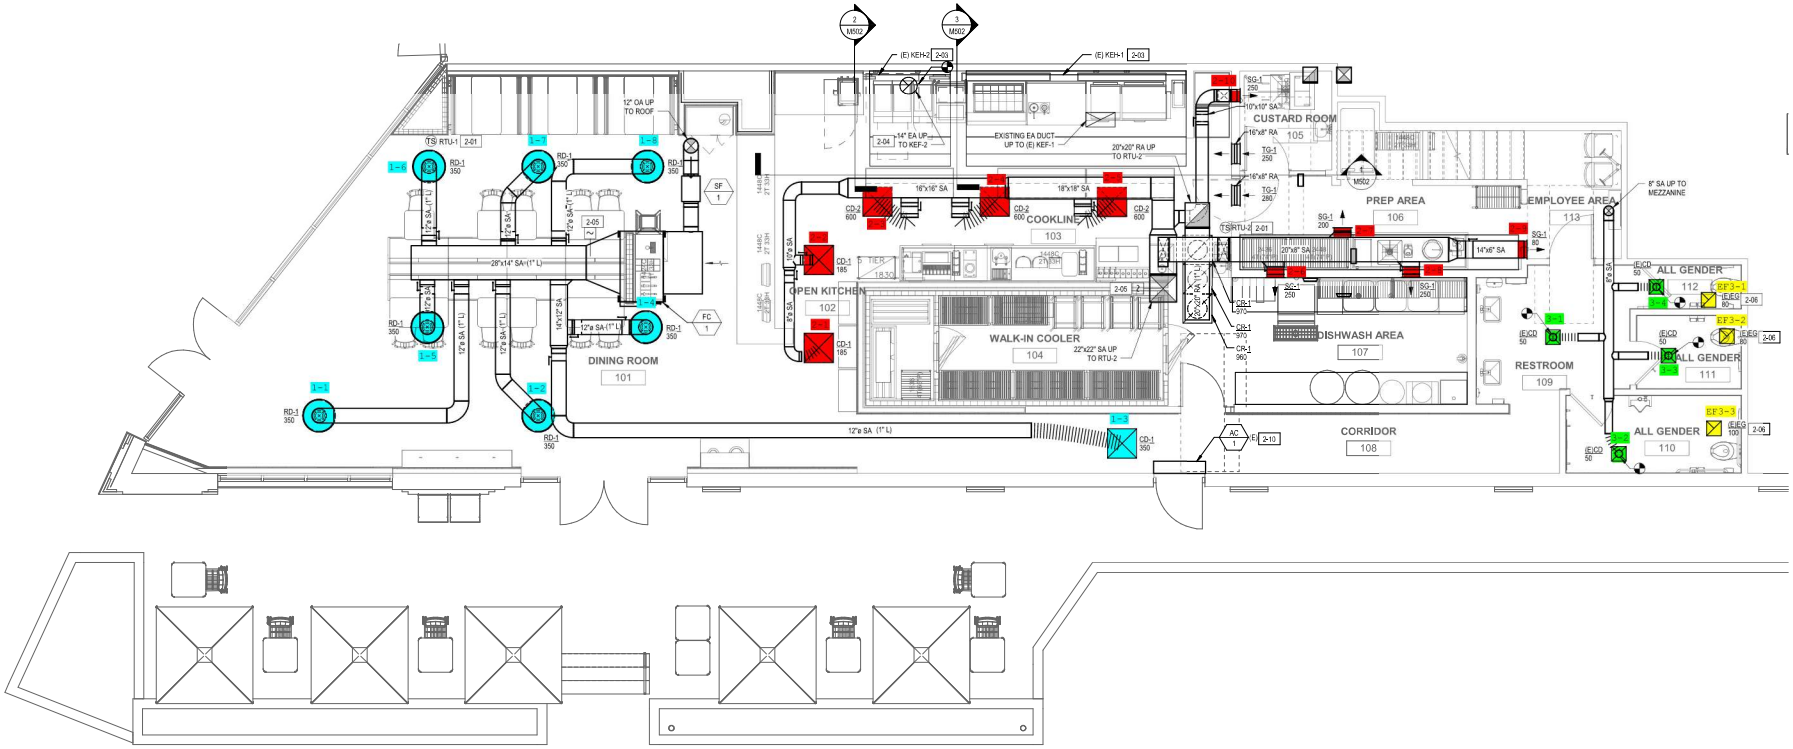


1 MECHANICAL FLOOR PLAN - LEVEL 01

SCALE: 1/4" = 1'-0"

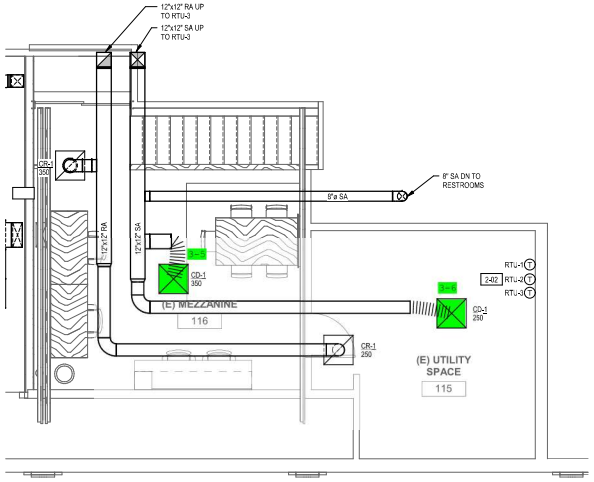


2 MECHANICAL FLOOR PLAN - MEZZANINE

SCALE: 1/4" = 1'-0"