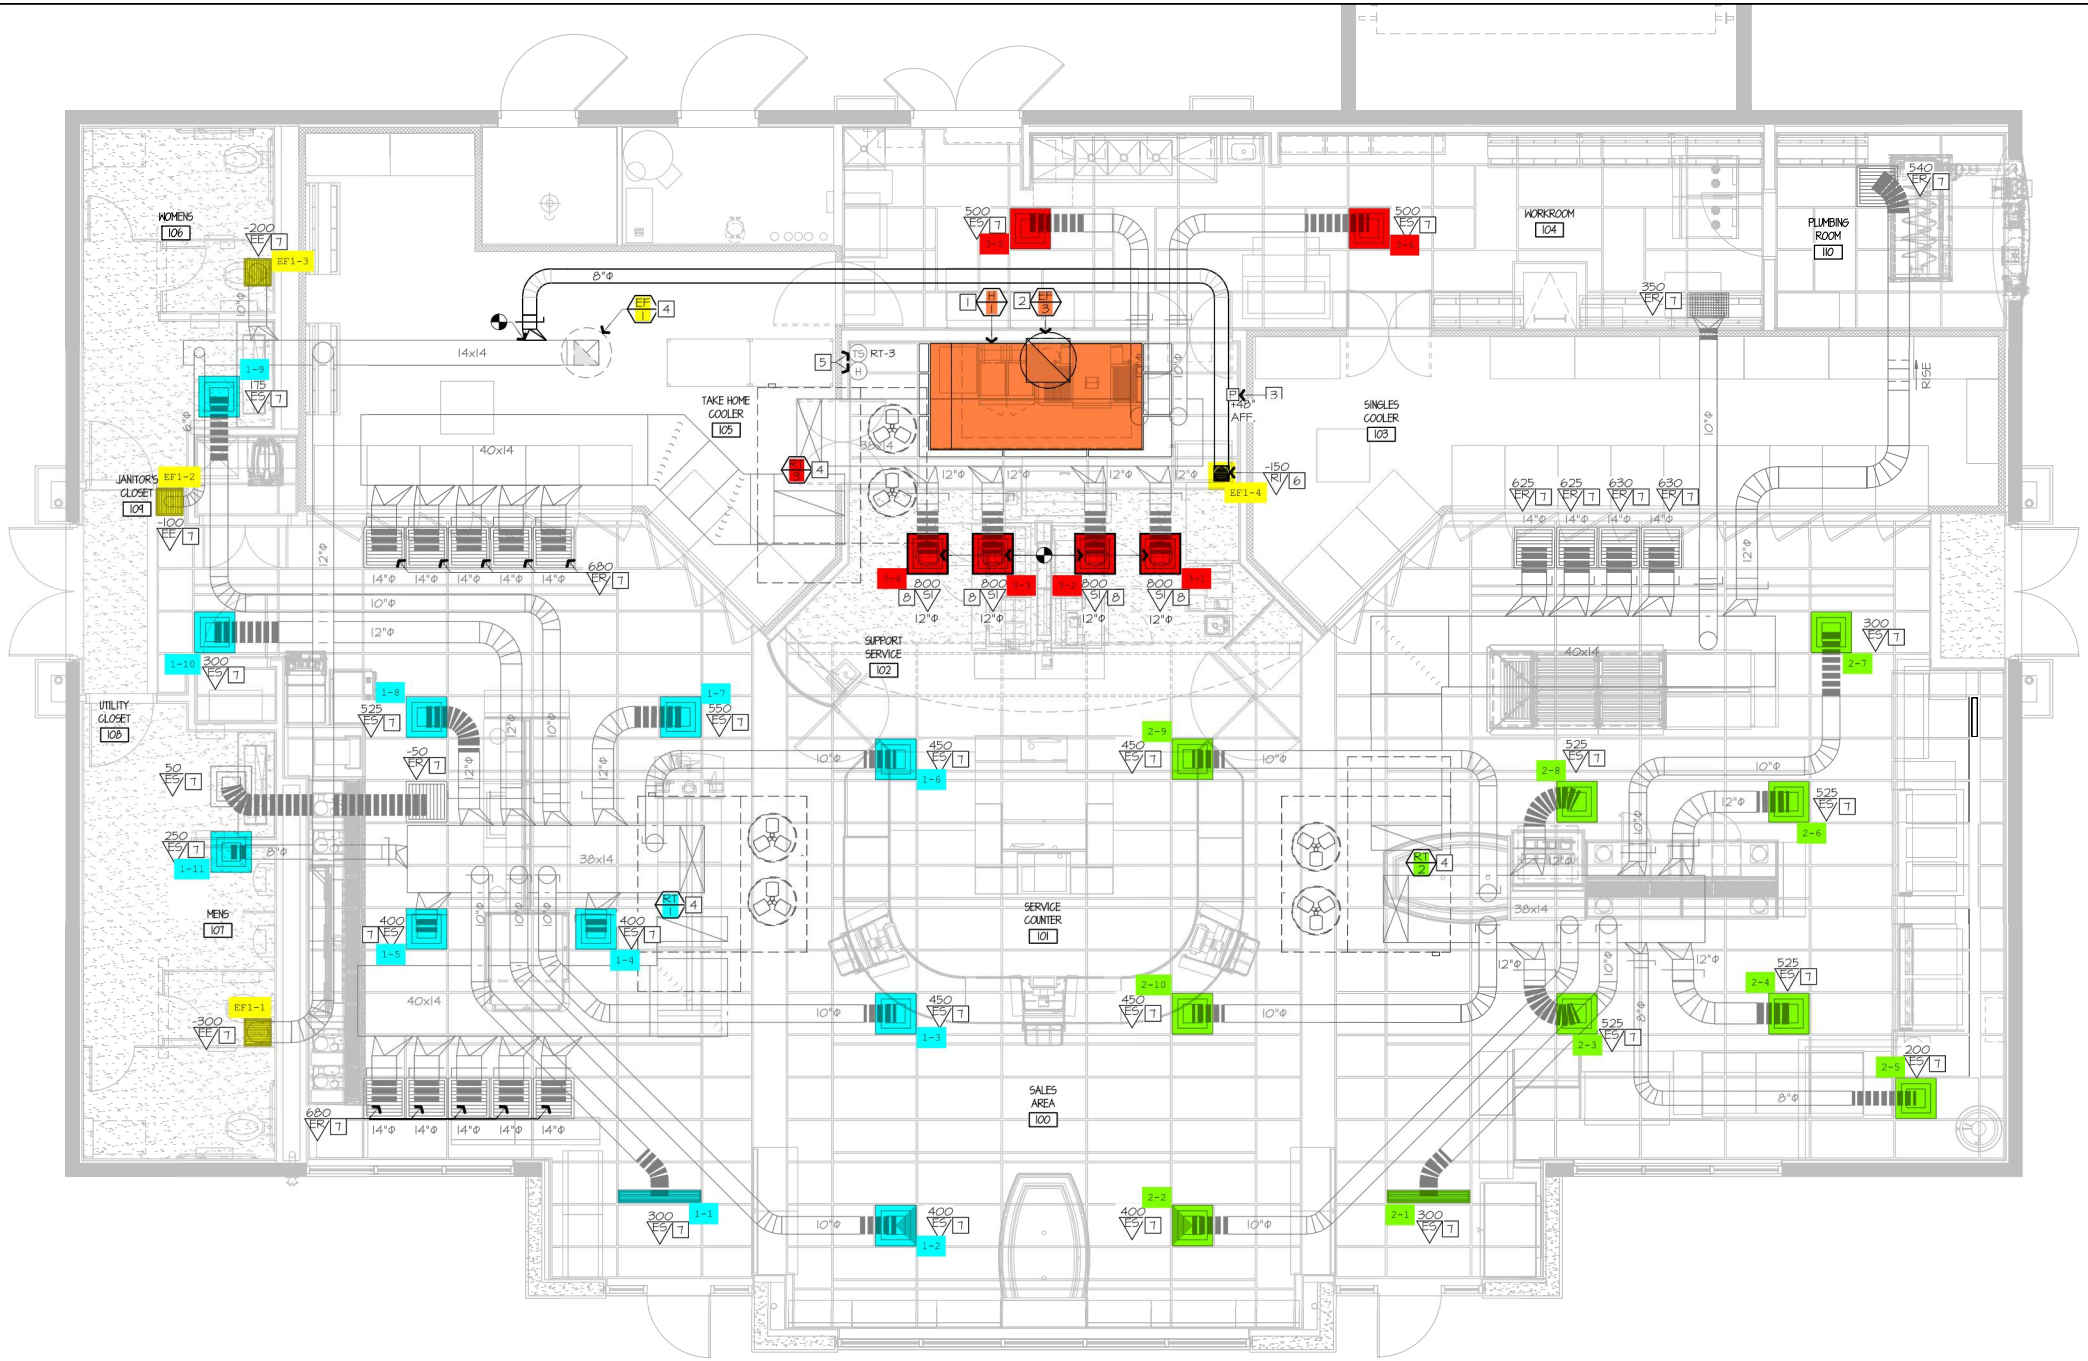
WOMENS
106
JANITOR'S CLOSET
109
UTILITY CLOSET
108
MENS
107
TAKE HOME COOLER
105
SUPPORT SERVICE
102
SERVICE COUNTER
101
SALES AREA
100
SINGLES COOLER
103
WORKROOM
104
PLUMBING ROOM
110
RISE
AFF.
RT-3
EF1-1
EF1-2
EF1-3
EF1-4
14x14
40x14
38x14
8"Φ
10"Φ
12"Φ
14"Φ