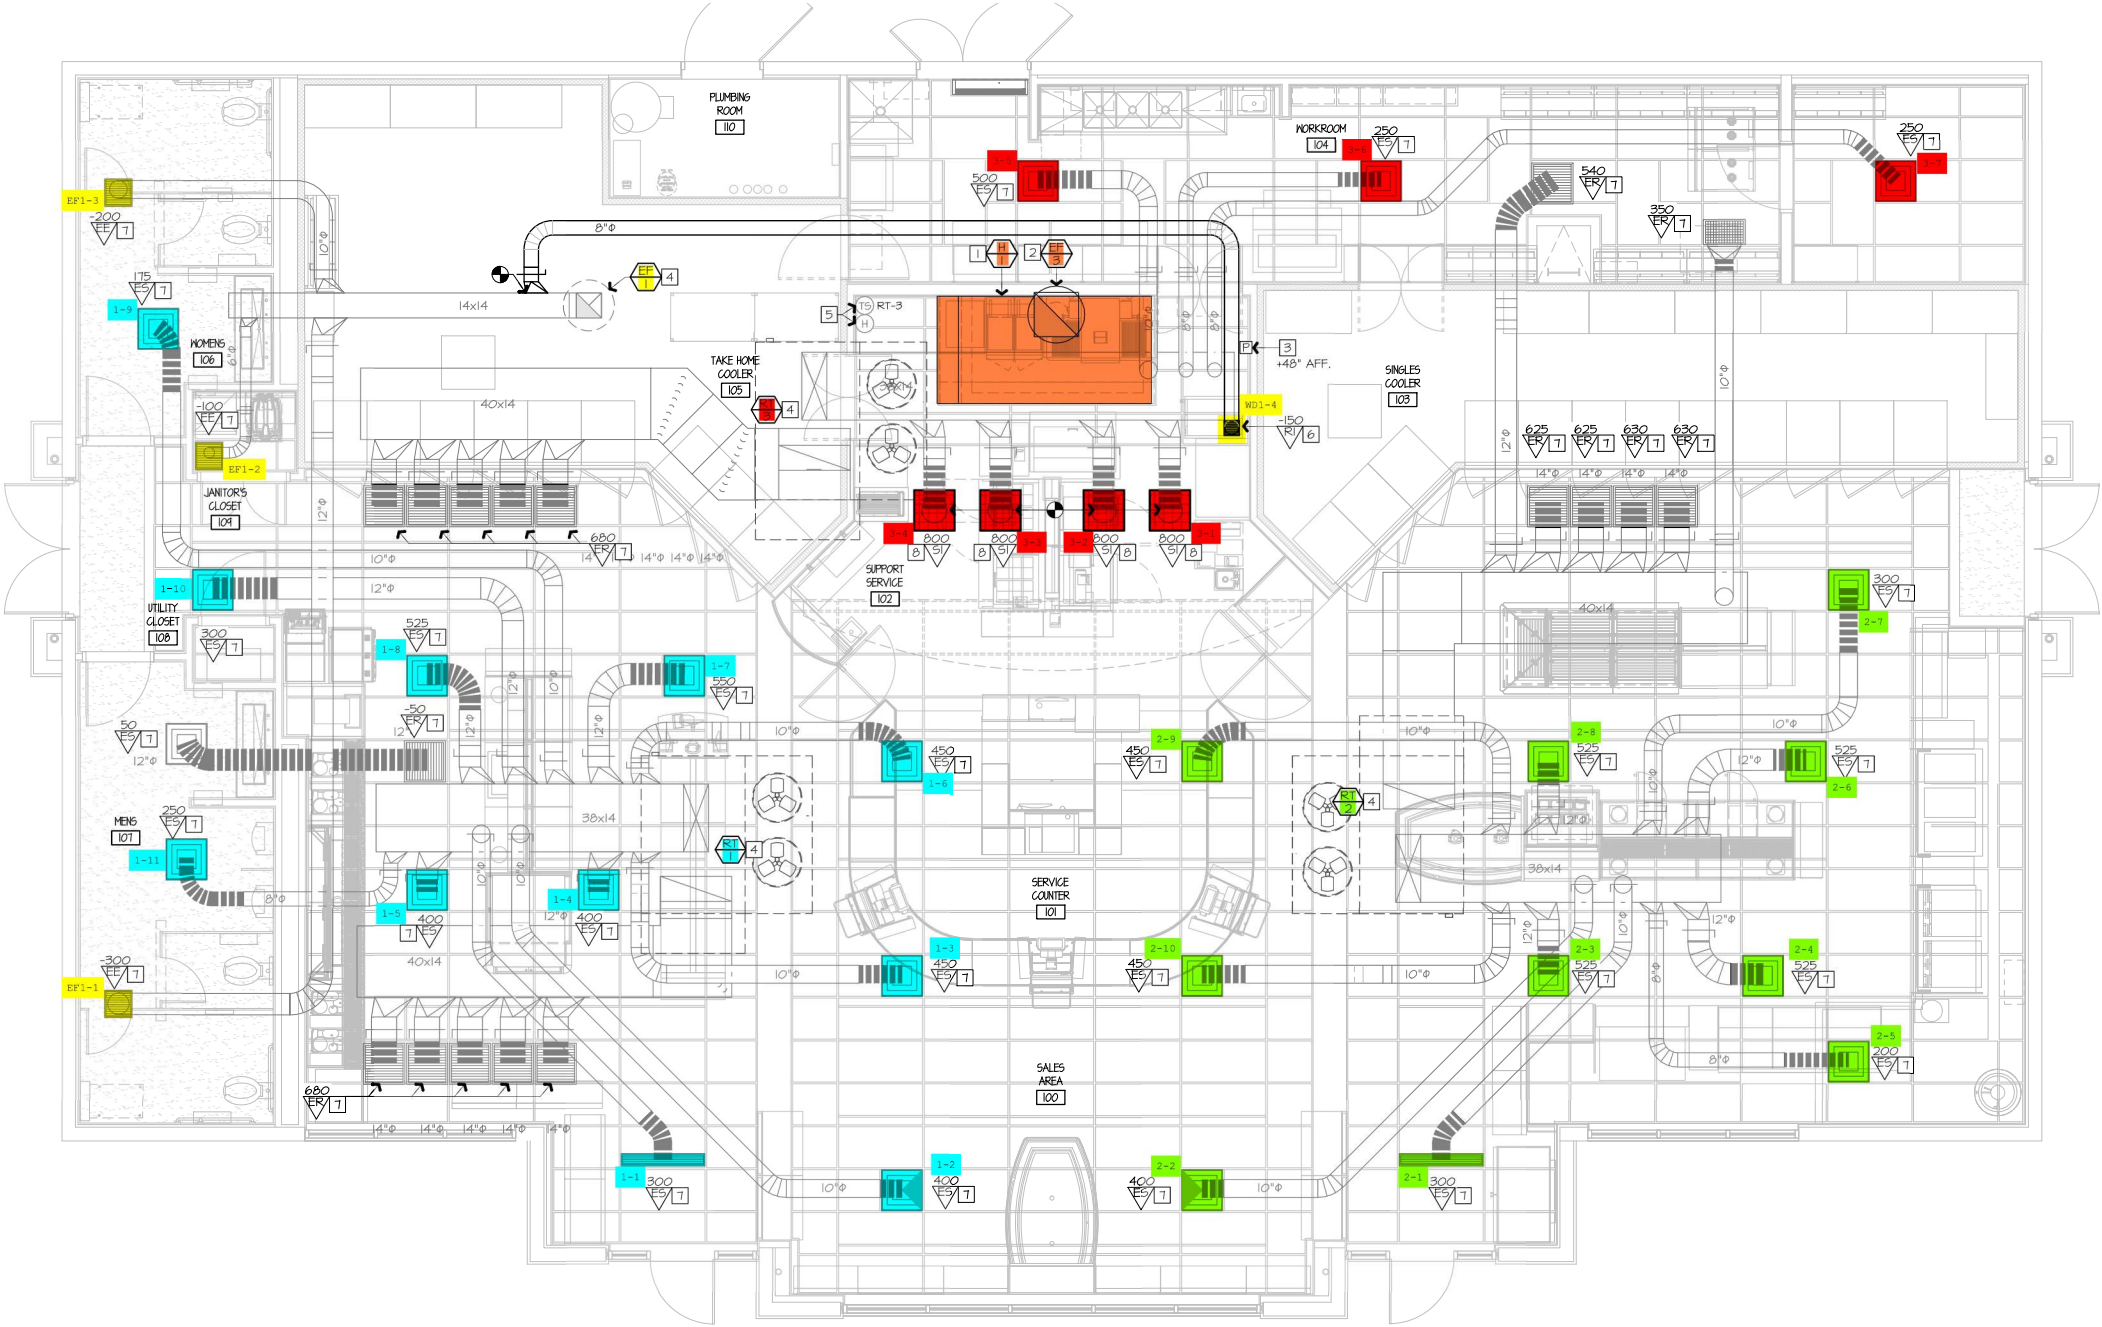
PLUMBING ROOM 110
WORKROOM 104
WOMENS 106
TAKE HOME COOLER 105
SINGLES COOLER 103
JANITOR'S CLOSET 109
UTILITY CLOSET 108
SUPPORT SERVICE 102
MENS 107
SERVICE COUNTER 101
SALES AREA 100
RT-3
+48" AFF.
WD1-4
EF1-3
EF1-2
EF1-1
14x14
40x14
38x14