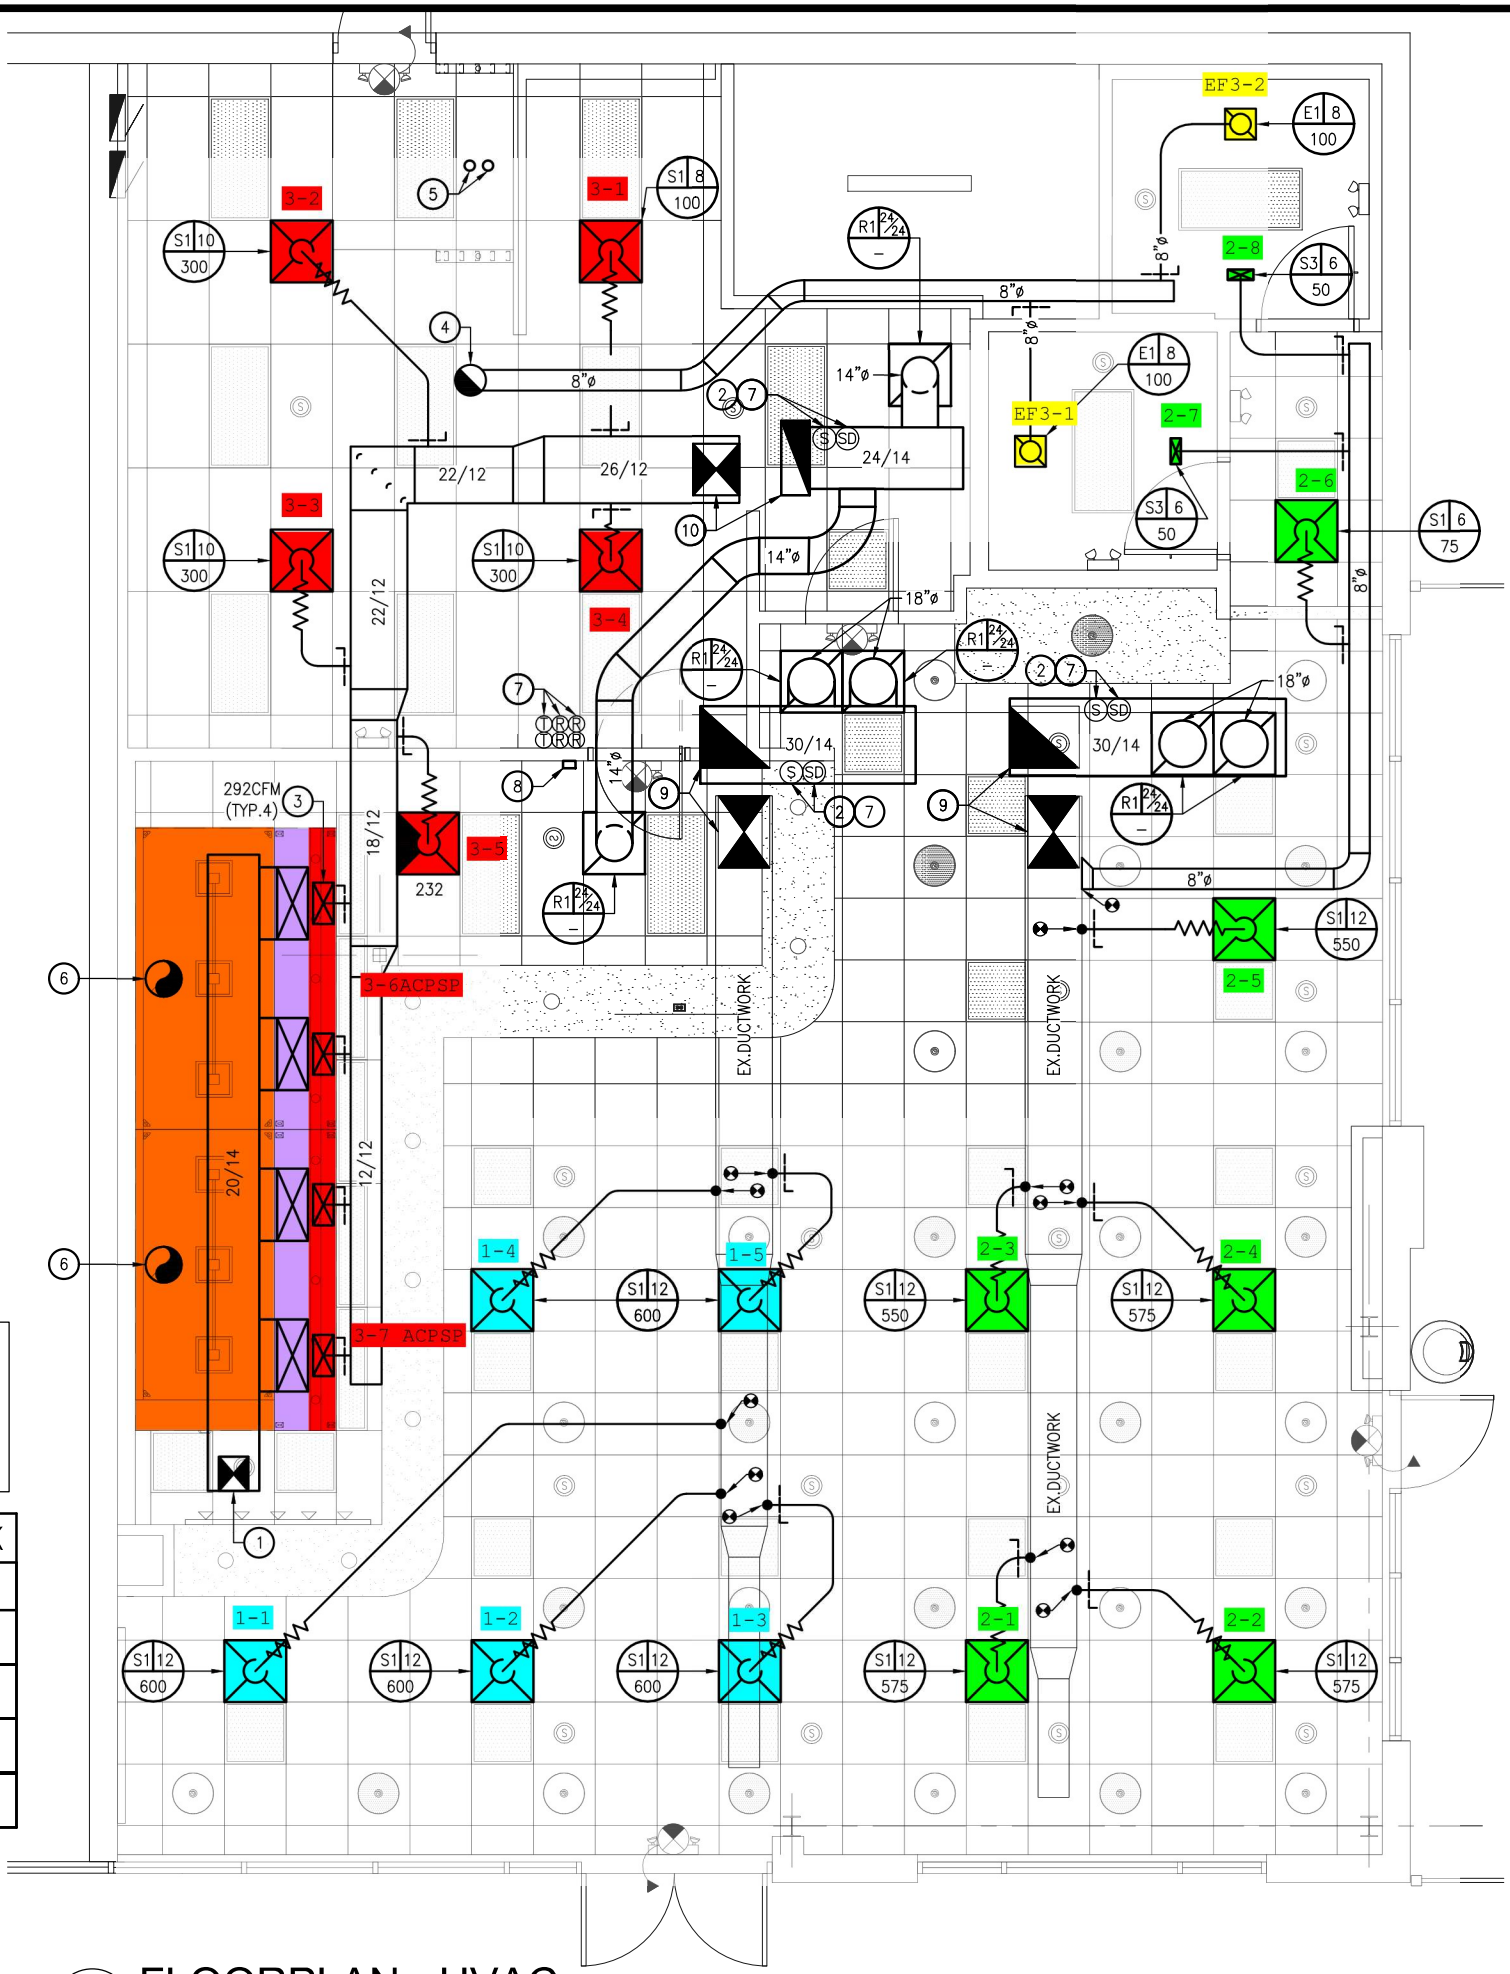

TWORK
CT SIZE
6"ø
8"ø
10"ø
12"ø

ONENTS
D IN ITS
USE

RED TO
AL ALL

N

1 FLOORPLAN - HVAC

1/4" = 1'-0"