ORDINATE

PROVIDE WIRING AS

PROVIDE WIRING AS

G. THERMISTOR

STRUCTURAL
TIES HAVING
R FANS IF COOKING
PER CODE AND AS
F THE GREASE DUCT

D VALVE,
LOPE REFRIGERANT
E SET UNDER THE
OLER

MPERATURE
ANT LINES PER
D 15. INSTALL THE
BLIC VIEW CONCEAL

YSTEM FURNISHED

CTOR. MOUNT UNIT
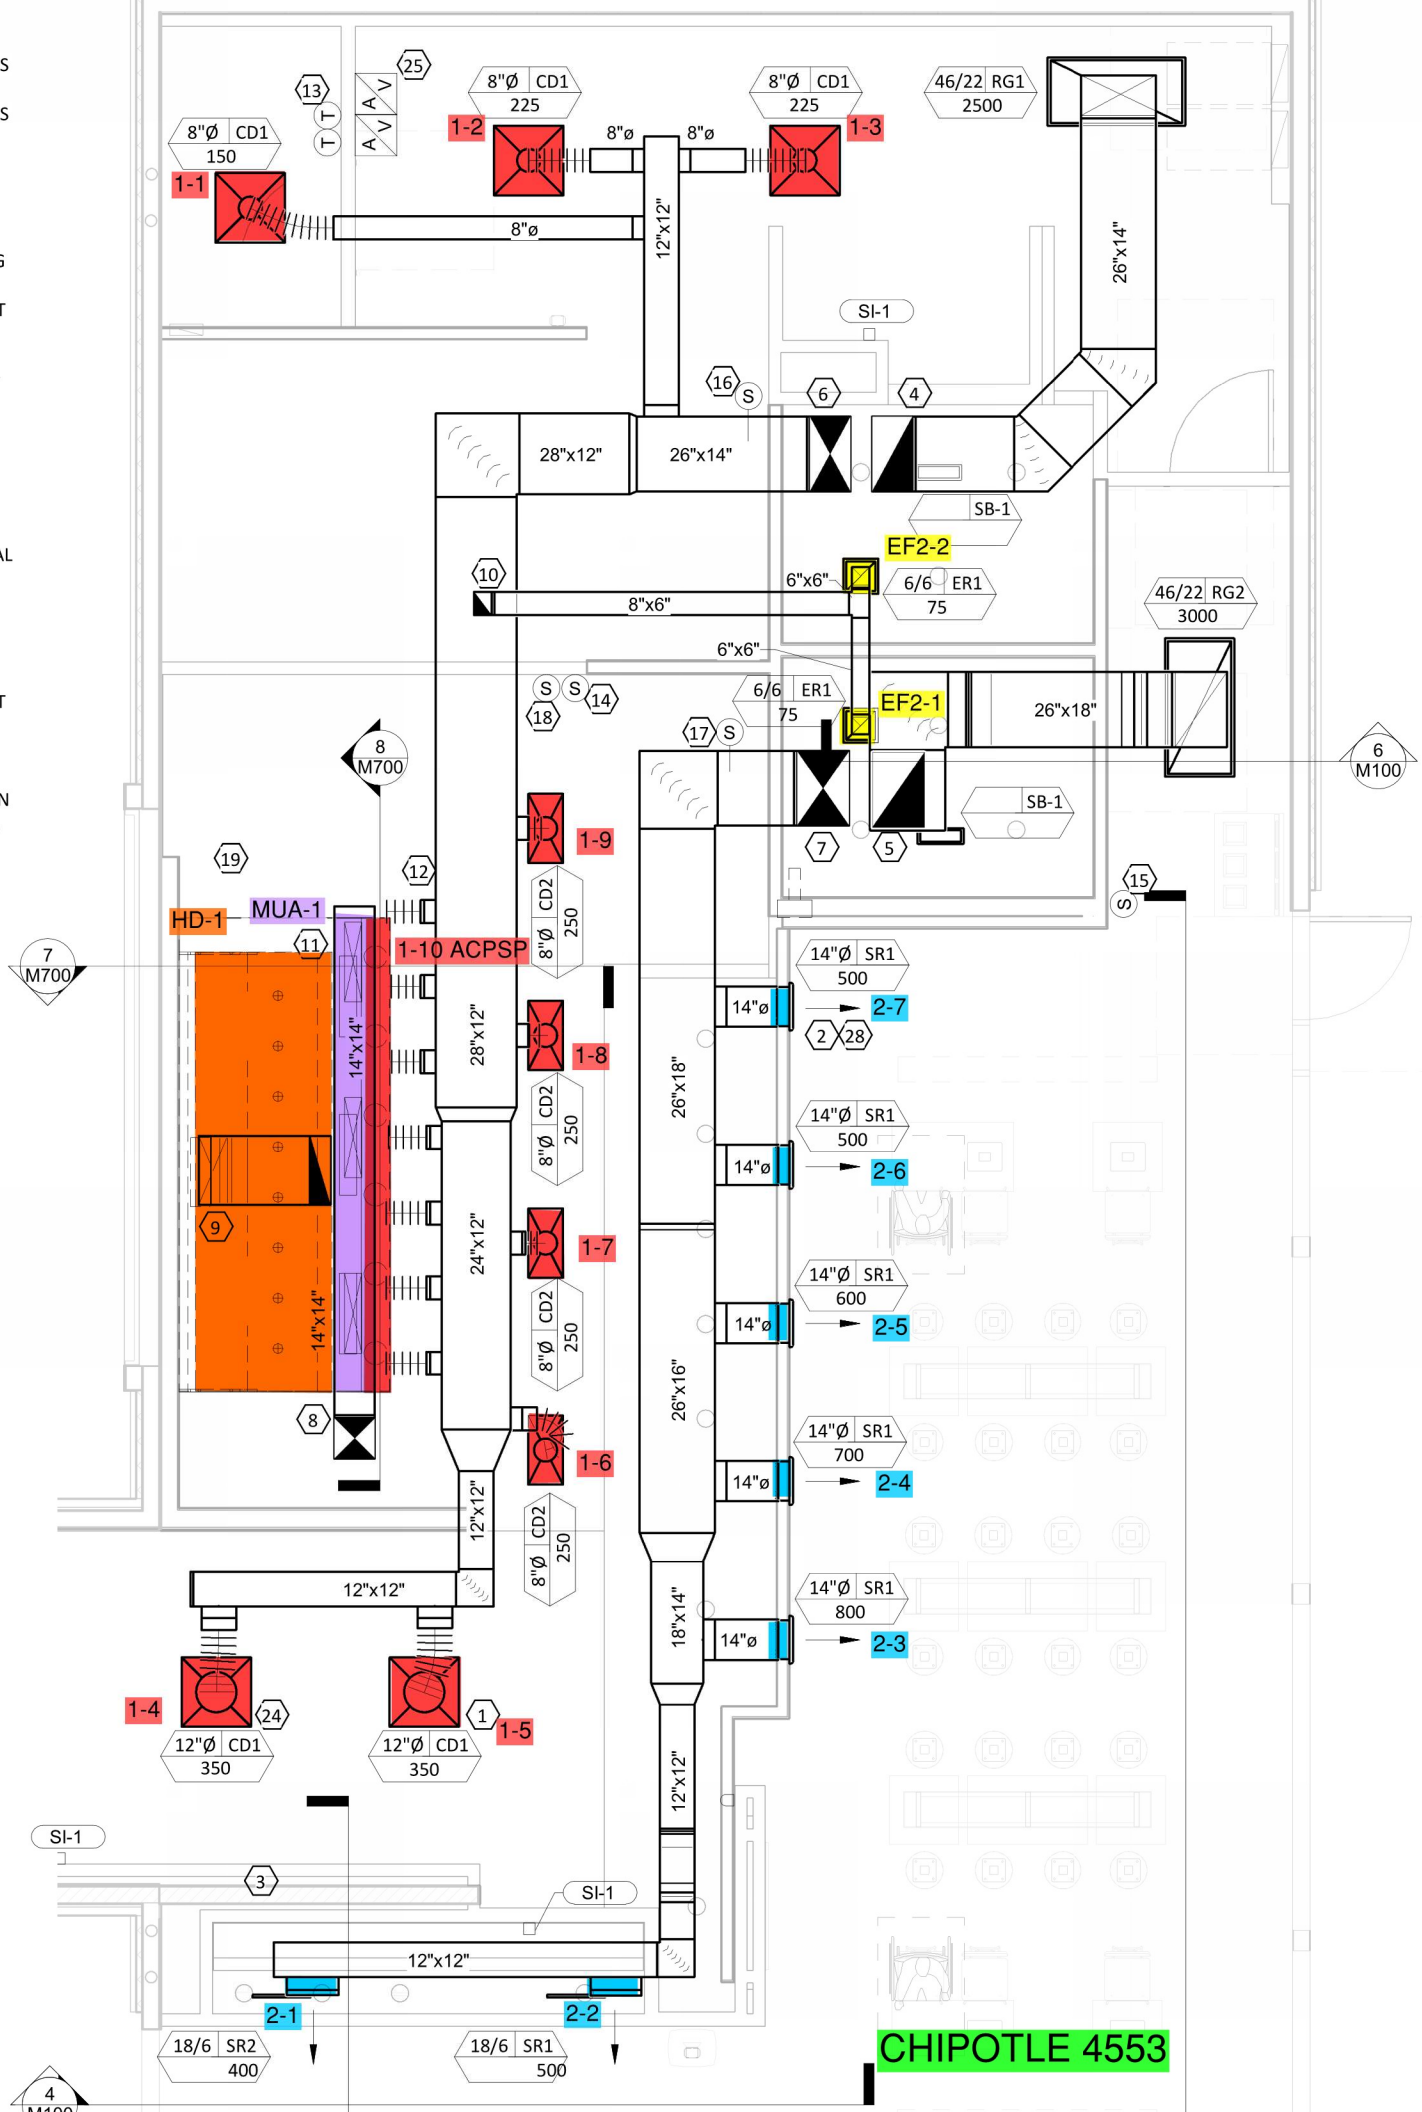
ION. INSTALL UV
F OPENED.
EATER COMBUSTION
AIR TERMINATIONS.
NING ROOM.