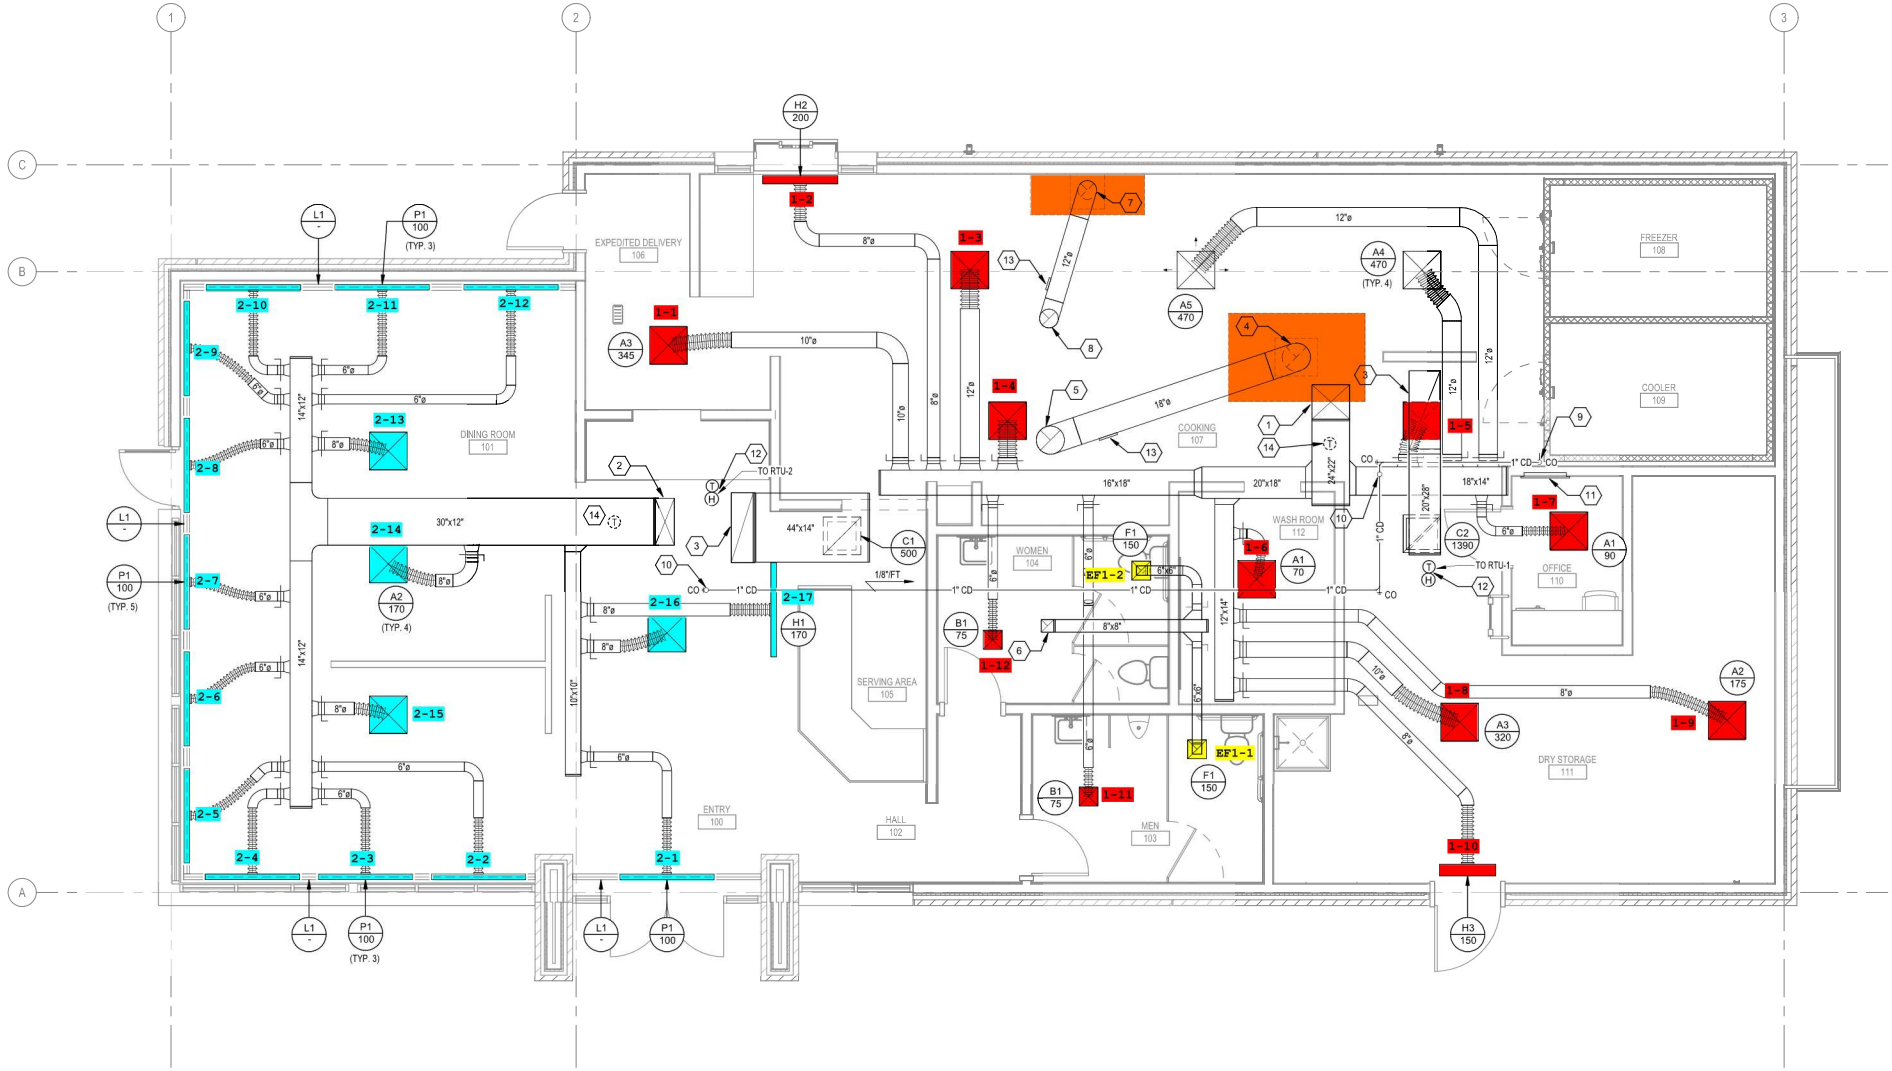

A1 MECHANICAL FLOOR PLAN - LEVEL 1

1/4" = 1'-0"