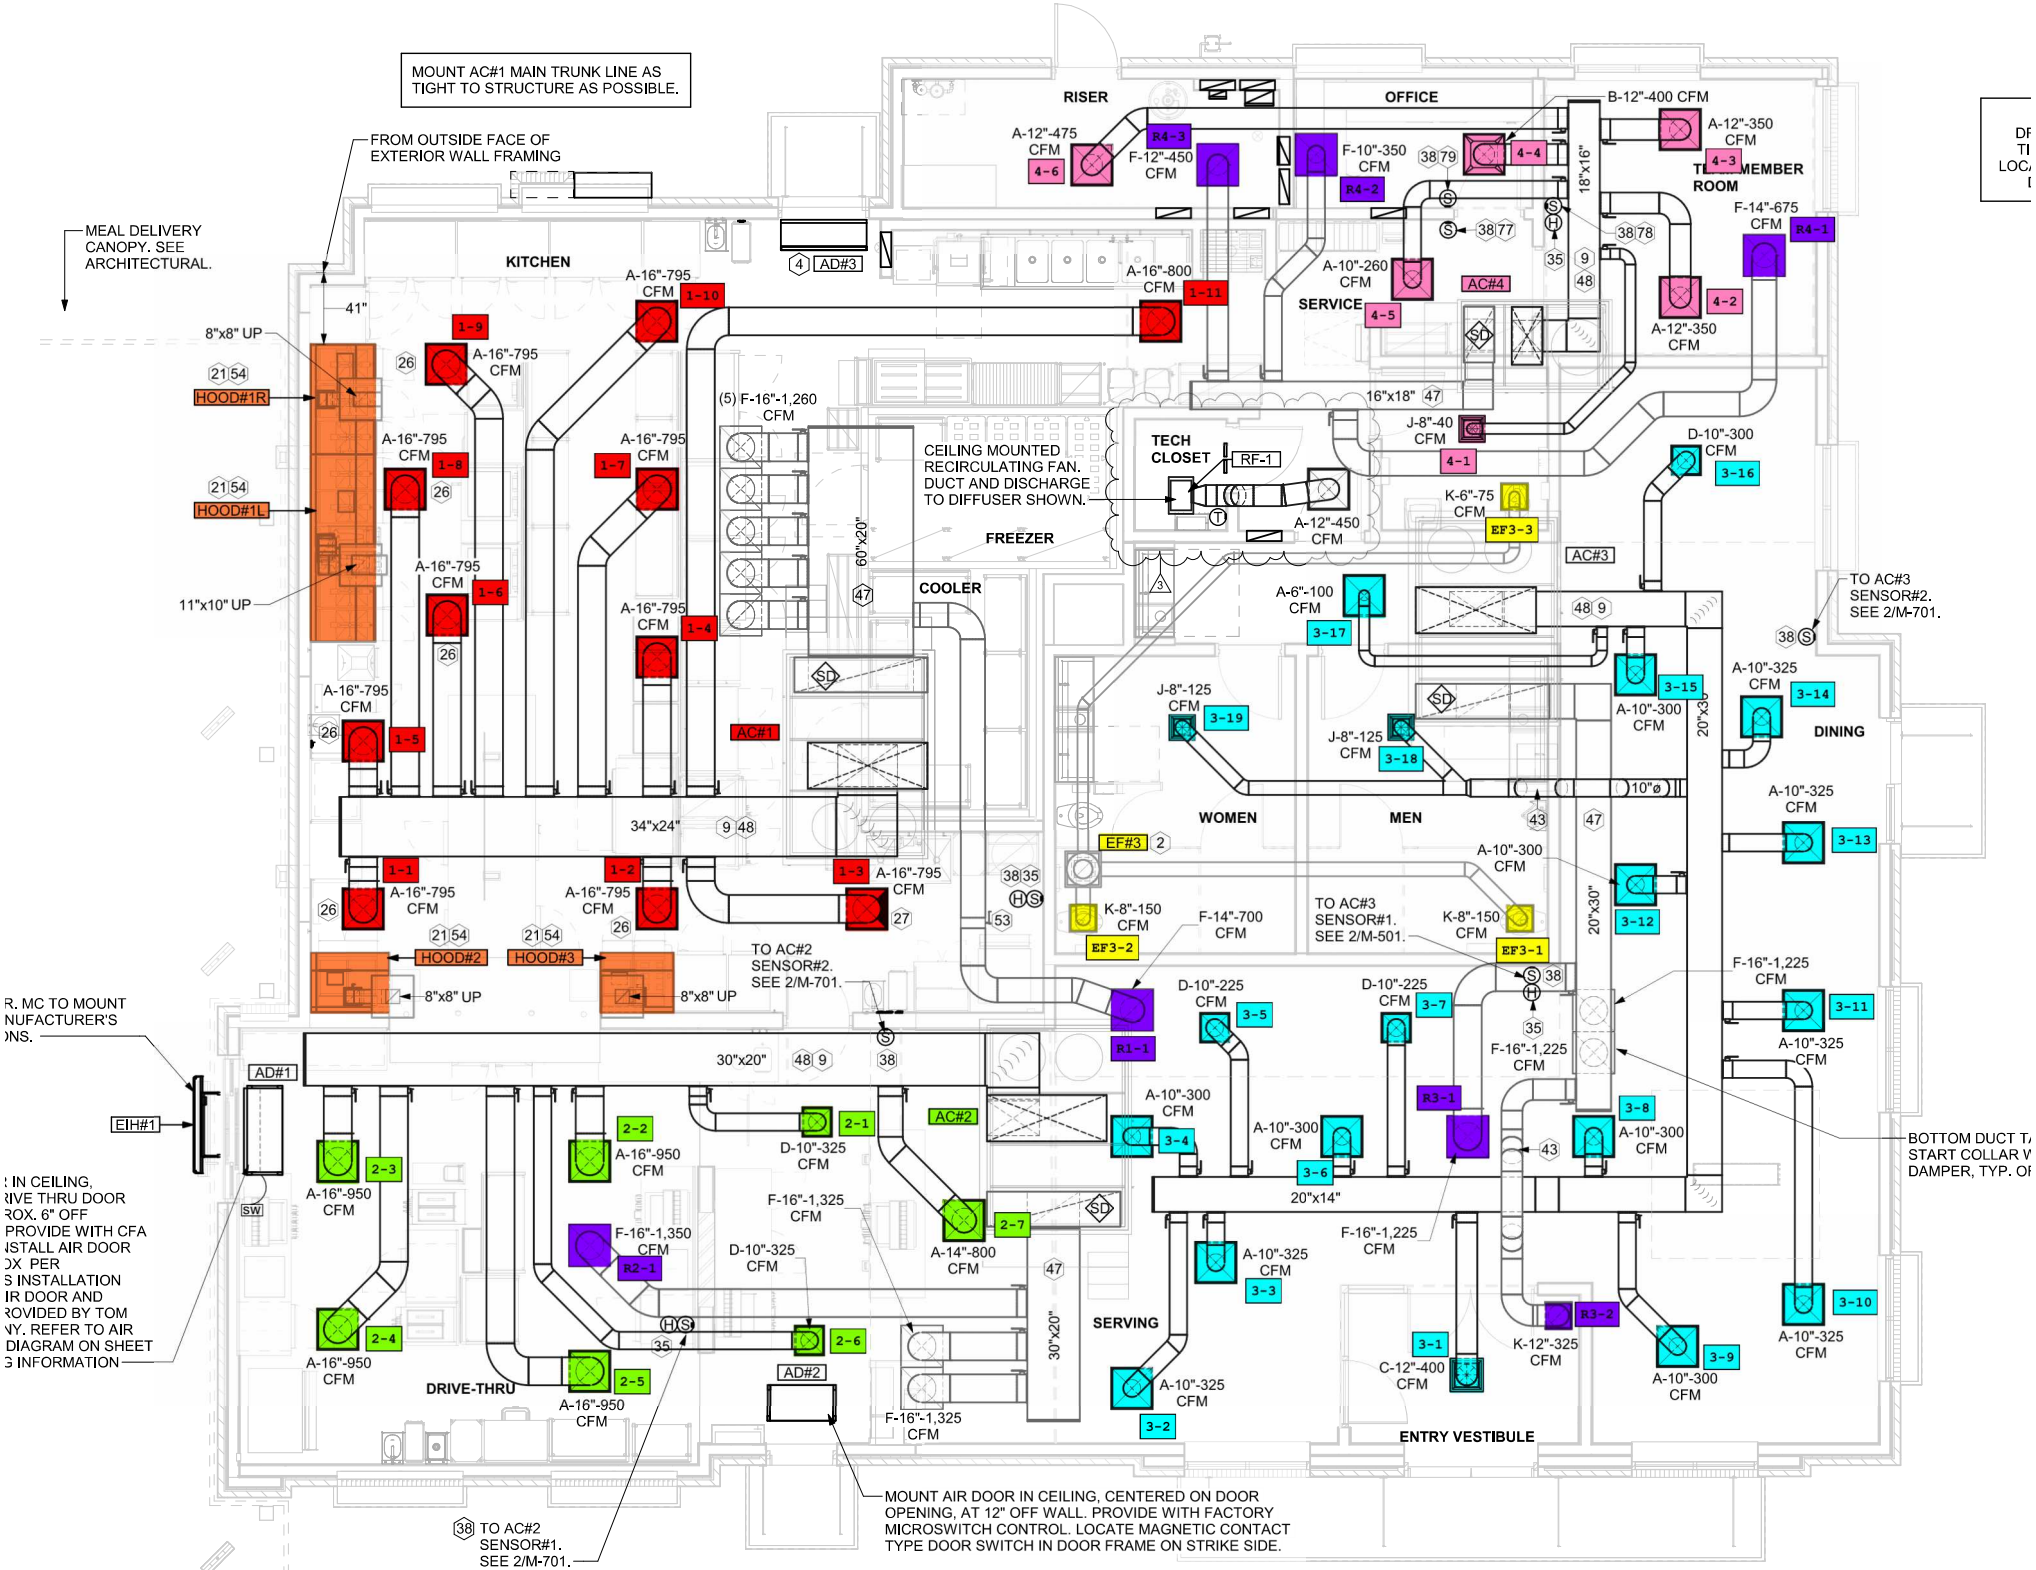

1 MECHANICAL FLOOR PLAN