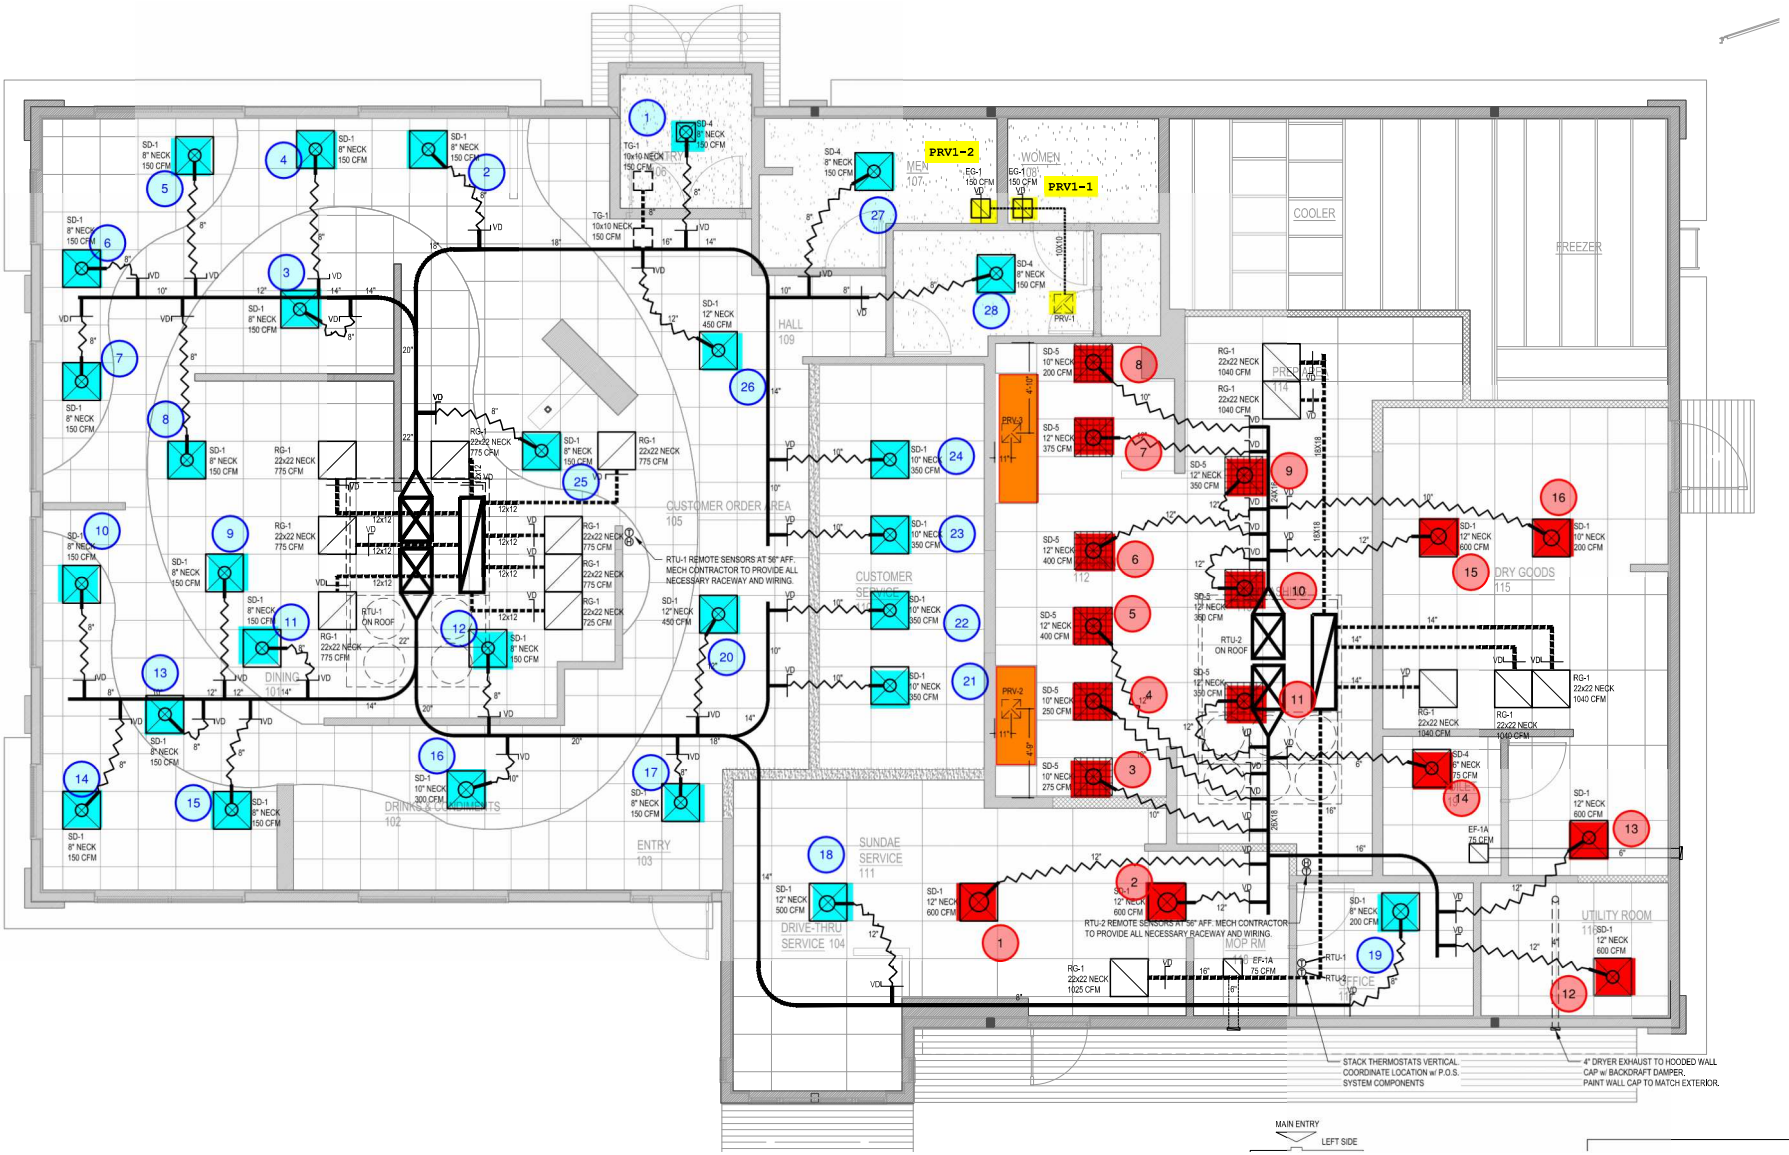
PRV1-2
PRV1-1
WOMEN
MEN
COOLER
FREEZER
HALL
CUSTOMER ORDER AREA
CUSTOMER SERVICE
DINING
DRINKS & CONDIMENTS
ENTRY
SUNDAE SERVICE
DRIVE-THRU SERVICE
DRY GOODS
UTILITY ROOM
OFFICE
MOP RM
RTU-1 REMOTE SENSORS AT 56" AFF. MECH CONTRACTOR TO PROVIDE ALL NECESSARY RACEWAY AND WIRING.
RTU-2 REMOTE SENSORS AT 56" AFF. MECH CONTRACTOR TO PROVIDE ALL NECESSARY RACEWAY AND WIRING.
STACK THERMOSTATS VERTICAL. COORDINATE LOCATION w/ P.O.S. SYSTEM COMPONENTS
4" DRYER EXHAUST TO HOODED WALL CAP w/ BACKDRAFT DAMPER. PAINT WALL CAP TO MATCH EXTERIOR.
MAIN ENTRY
LEFT SIDE