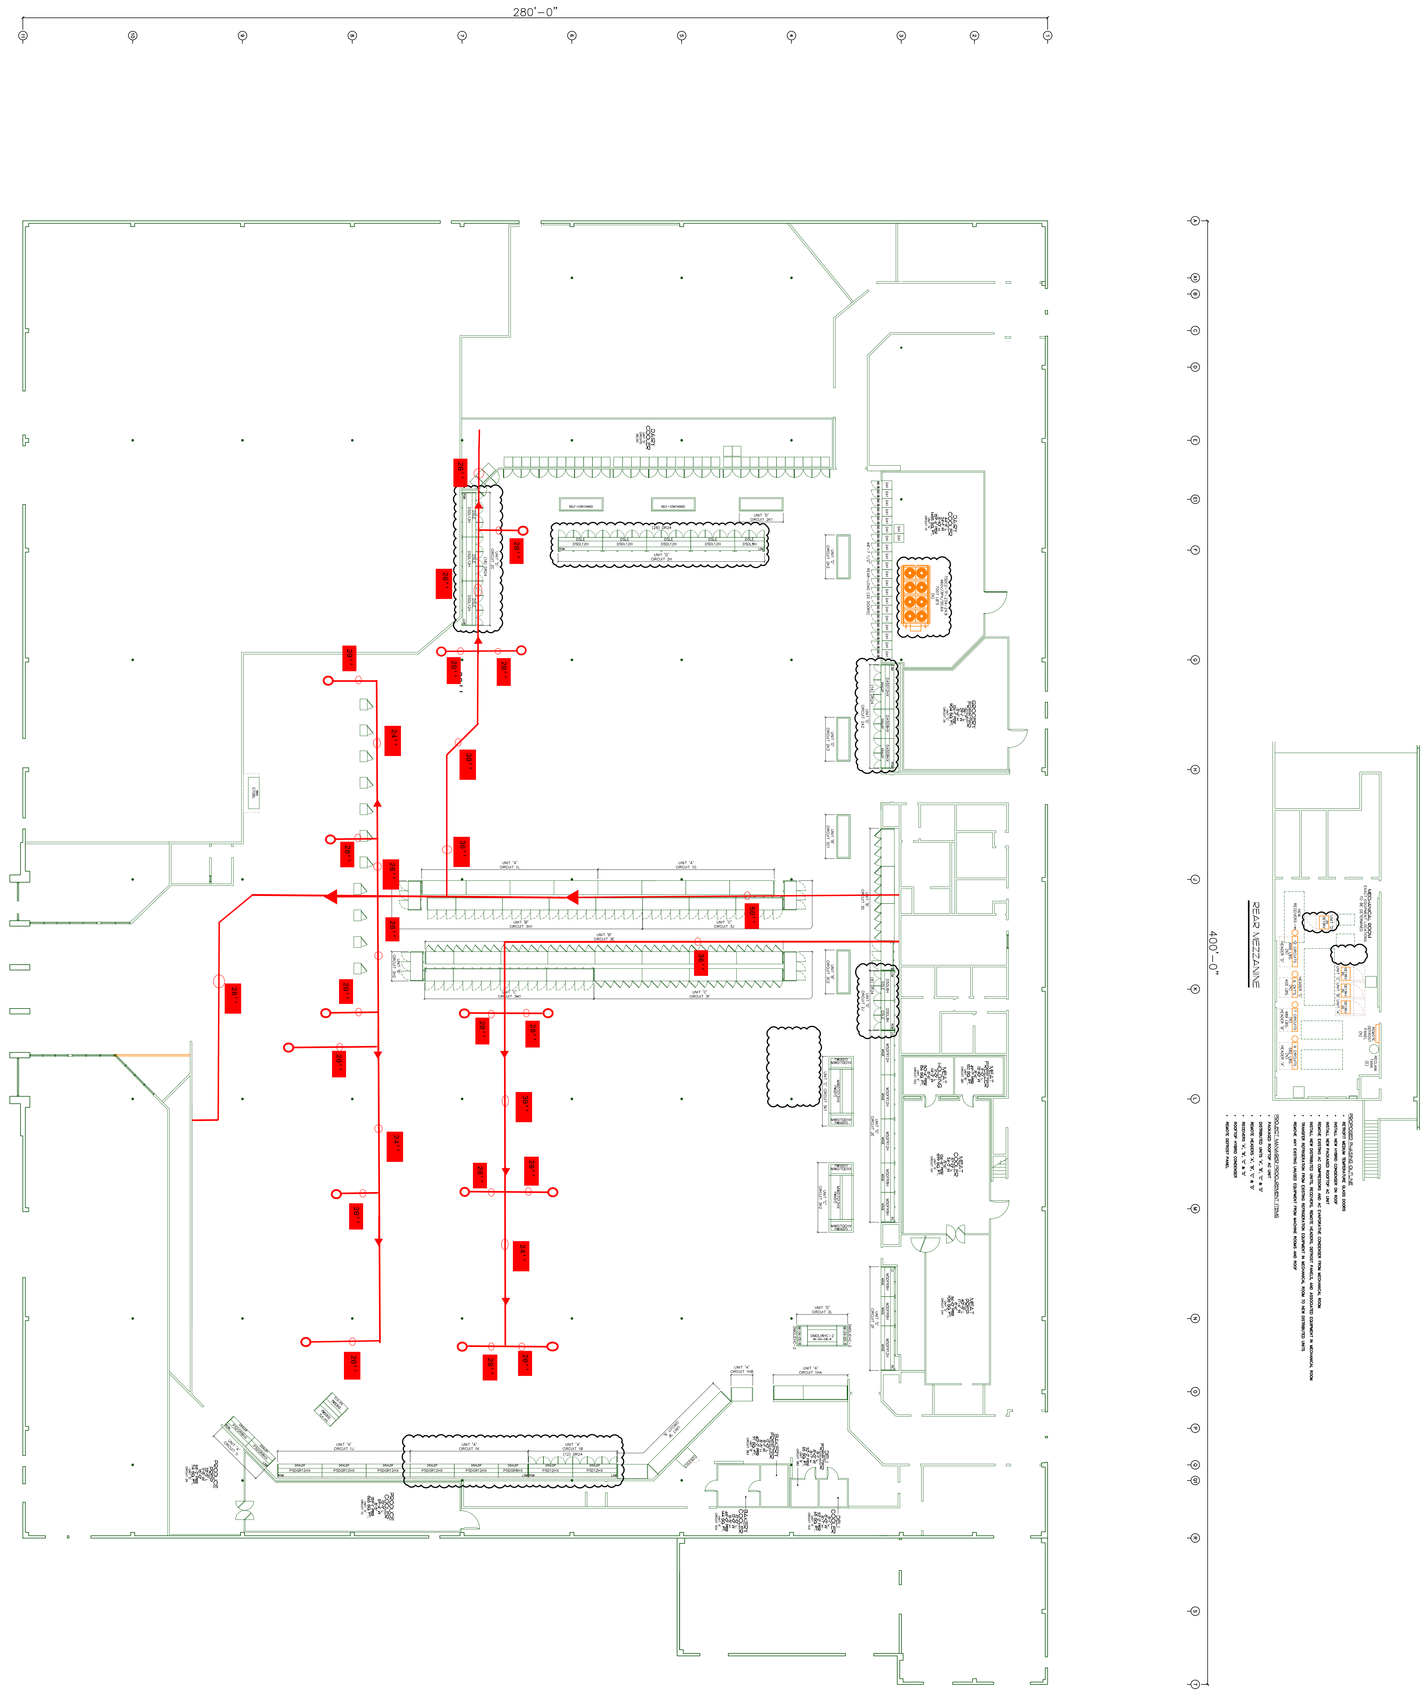

EQUIPMENT REPLACEMENT

F4L-368

851 W. SEPULVEDA BLVD
TORRANCE,CA

Kroger
FRESH FOR EVERYONE™
GENERAL OFFICE
FACILITY ENGINEERING
1014 VINE ST, CINCINNATI, OHIO 45202
PH: (513) 762-1467 FAX: (513) 762-4012

FOOD 4 LESS
SIMPLE VALUE
1100 W. ARTESIA BLVD
COMPTON , CA
PHONE: (310) 900-3270 FAX :(310) 884-3398

GENERAL NOTES :

ALL EQUIPMENT IS TO BE CONSIDERED UNLESS NOTED OTHERWISE. THE FULL EXTENT OF EXISTING, NEW, AND/OR RELOCATED EQUIPMENT SHALL BE CONSIDERED THE COMPLETE RESPONSIBILITY OF THE KROGER ENGINEER.

INFORMATION FOR THIS PLAN WAS TAKEN FROM ARCHITECTURAL PLANS DATED AND KROGER PLANS DATED ALL WORK MUST BE FIELD VERIFIED FOR ACTUAL CONDITIONS. CONTACT THE KROGER ENGINEER IF ANY DISCREPANCIES ARE FOUND.

NOTE:
THIS DRAWING IS INTENDED ONLY TO SHOW THE REQUIREMENTS OF THE KROGER CO. THE DESIGN OF THE BUILDING TO CONFORM TO ALL APPLICABLE LAWS, CODES, REGULATIONS, ORDINANCES AND APPROVAL OF THE INSPECTION AUTHORITIES HAVING JURISDICTION IS THE RESPONSIBILITY OF THE ARCHITECT EMPLOYED BY THE OWNER.

CURRENT PLAN DATE: 9/12/2022
ORIGINAL PLAN DATE: 5/24/22
DRAWN: GGUD
CHECKED:

REVISIONS:

MG	6/30/22	MG	9/12/22

STANDARD PLOTTED SCALE: 1/16"=1'-0"

BUILDING STATS:

TOTAL SHELVING	2,350 LF
SALES AREA	48,971 SF
SALES AREA (BUILDING)	56 %
BASE STORE	80,985 SF
MEZZANINE	3,824 SF
DOCK / UTILITY	0 SF

GROSS BUILDING
84,809 SF

REFRIGERATION
EQUIPMENT LAYOUT

STEEL PACKAGE ID: Not Applicable

SHEET: F4L-368

R1.1

CAD FILE: F4L-368R1.DWG

PLOTTED ON: Sep 12, 2022 - 9:48pm BY: mgg0260