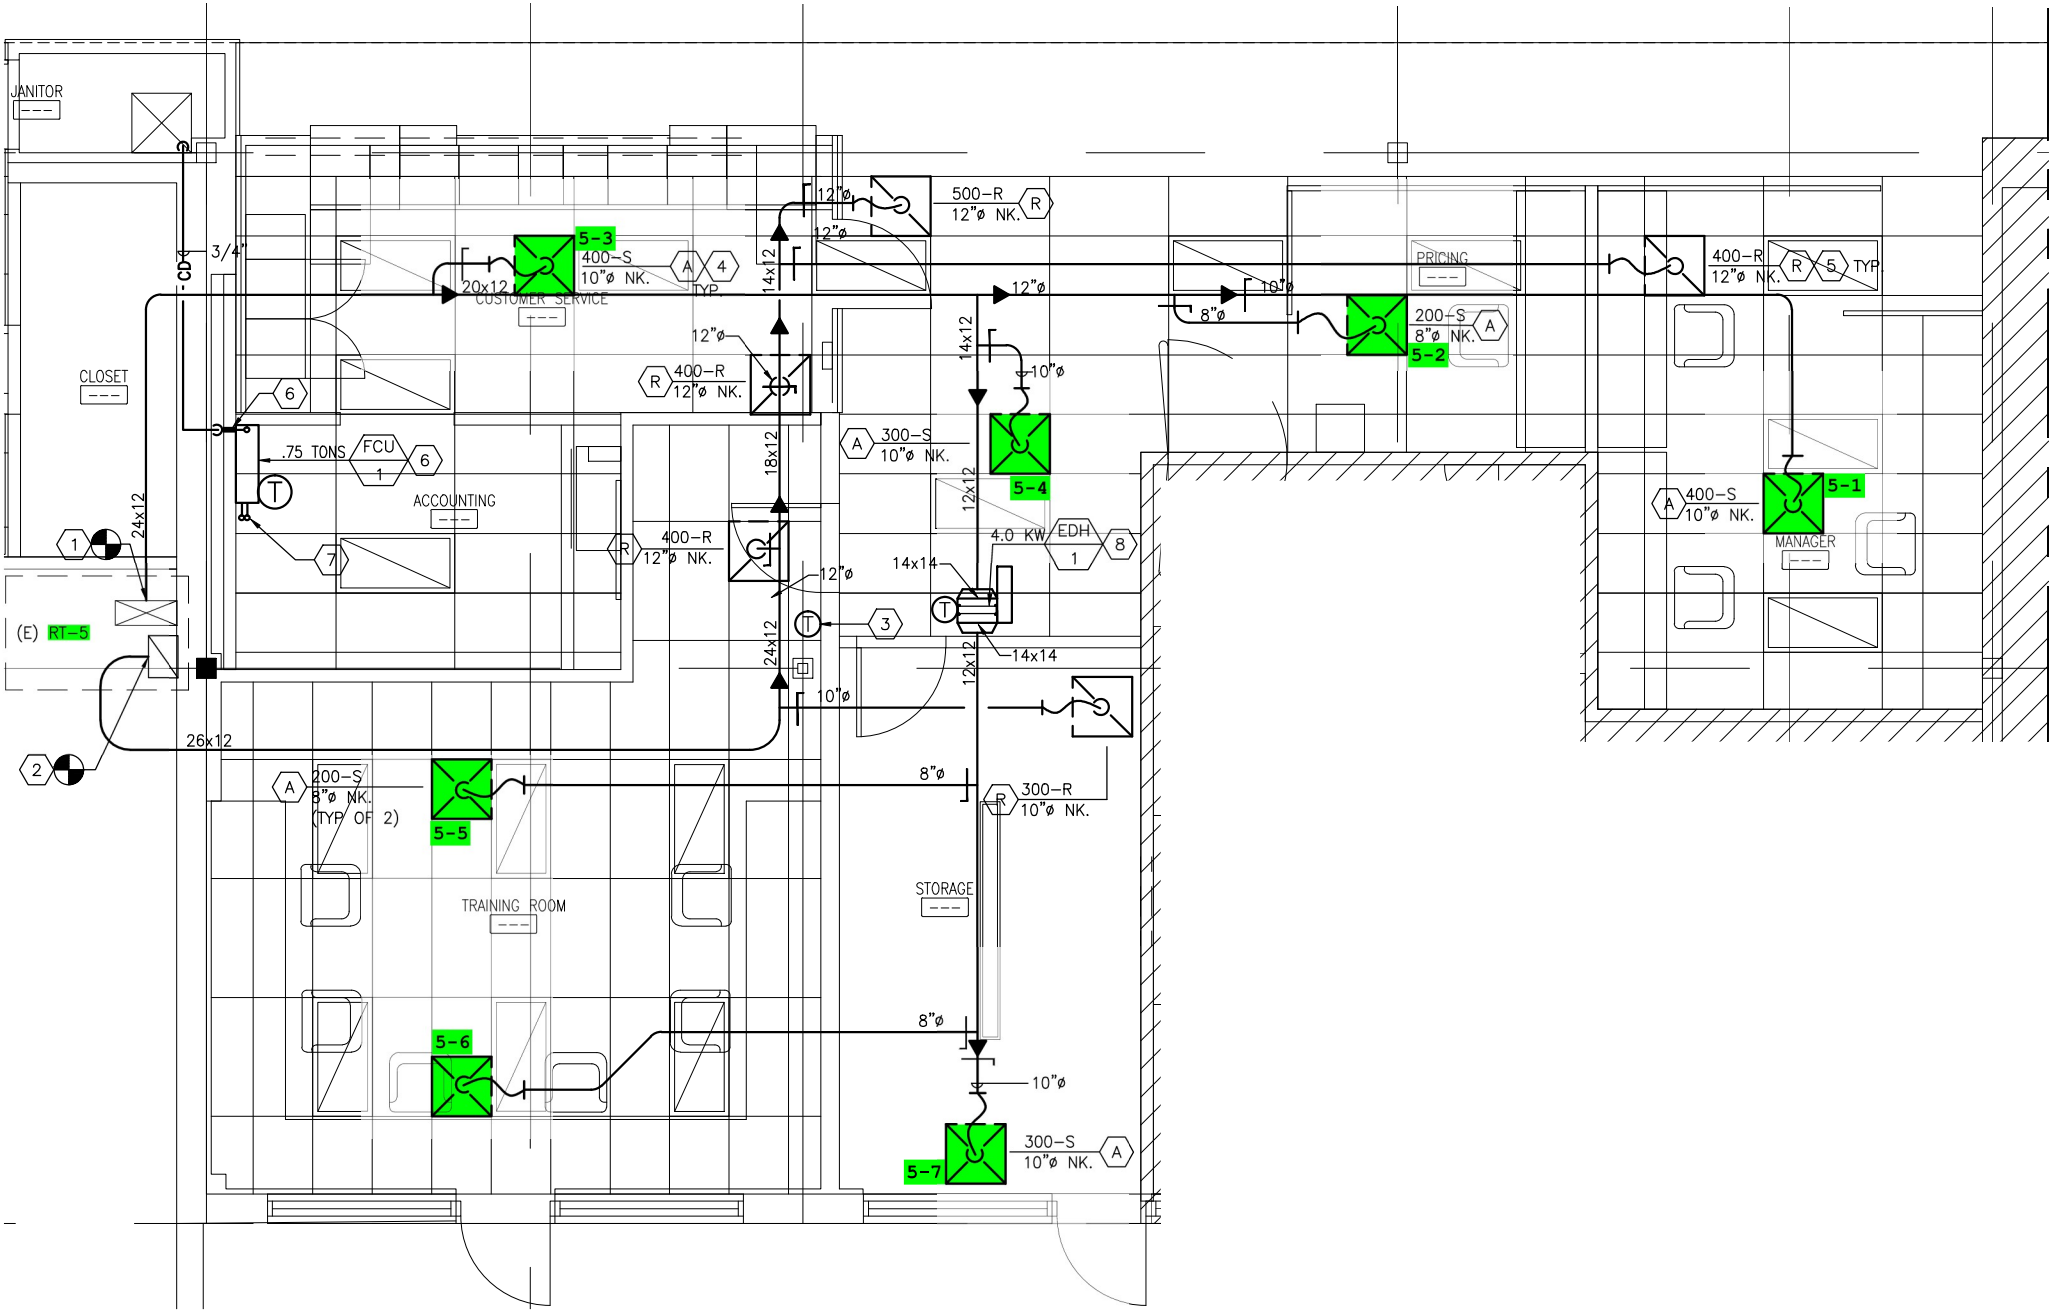

4 ENLARGED MECHANICAL PLAN

SCALE: 1/4"=1'-0"

N

one quarter inch = one foot

-4 -2 0 4 8 16