



return

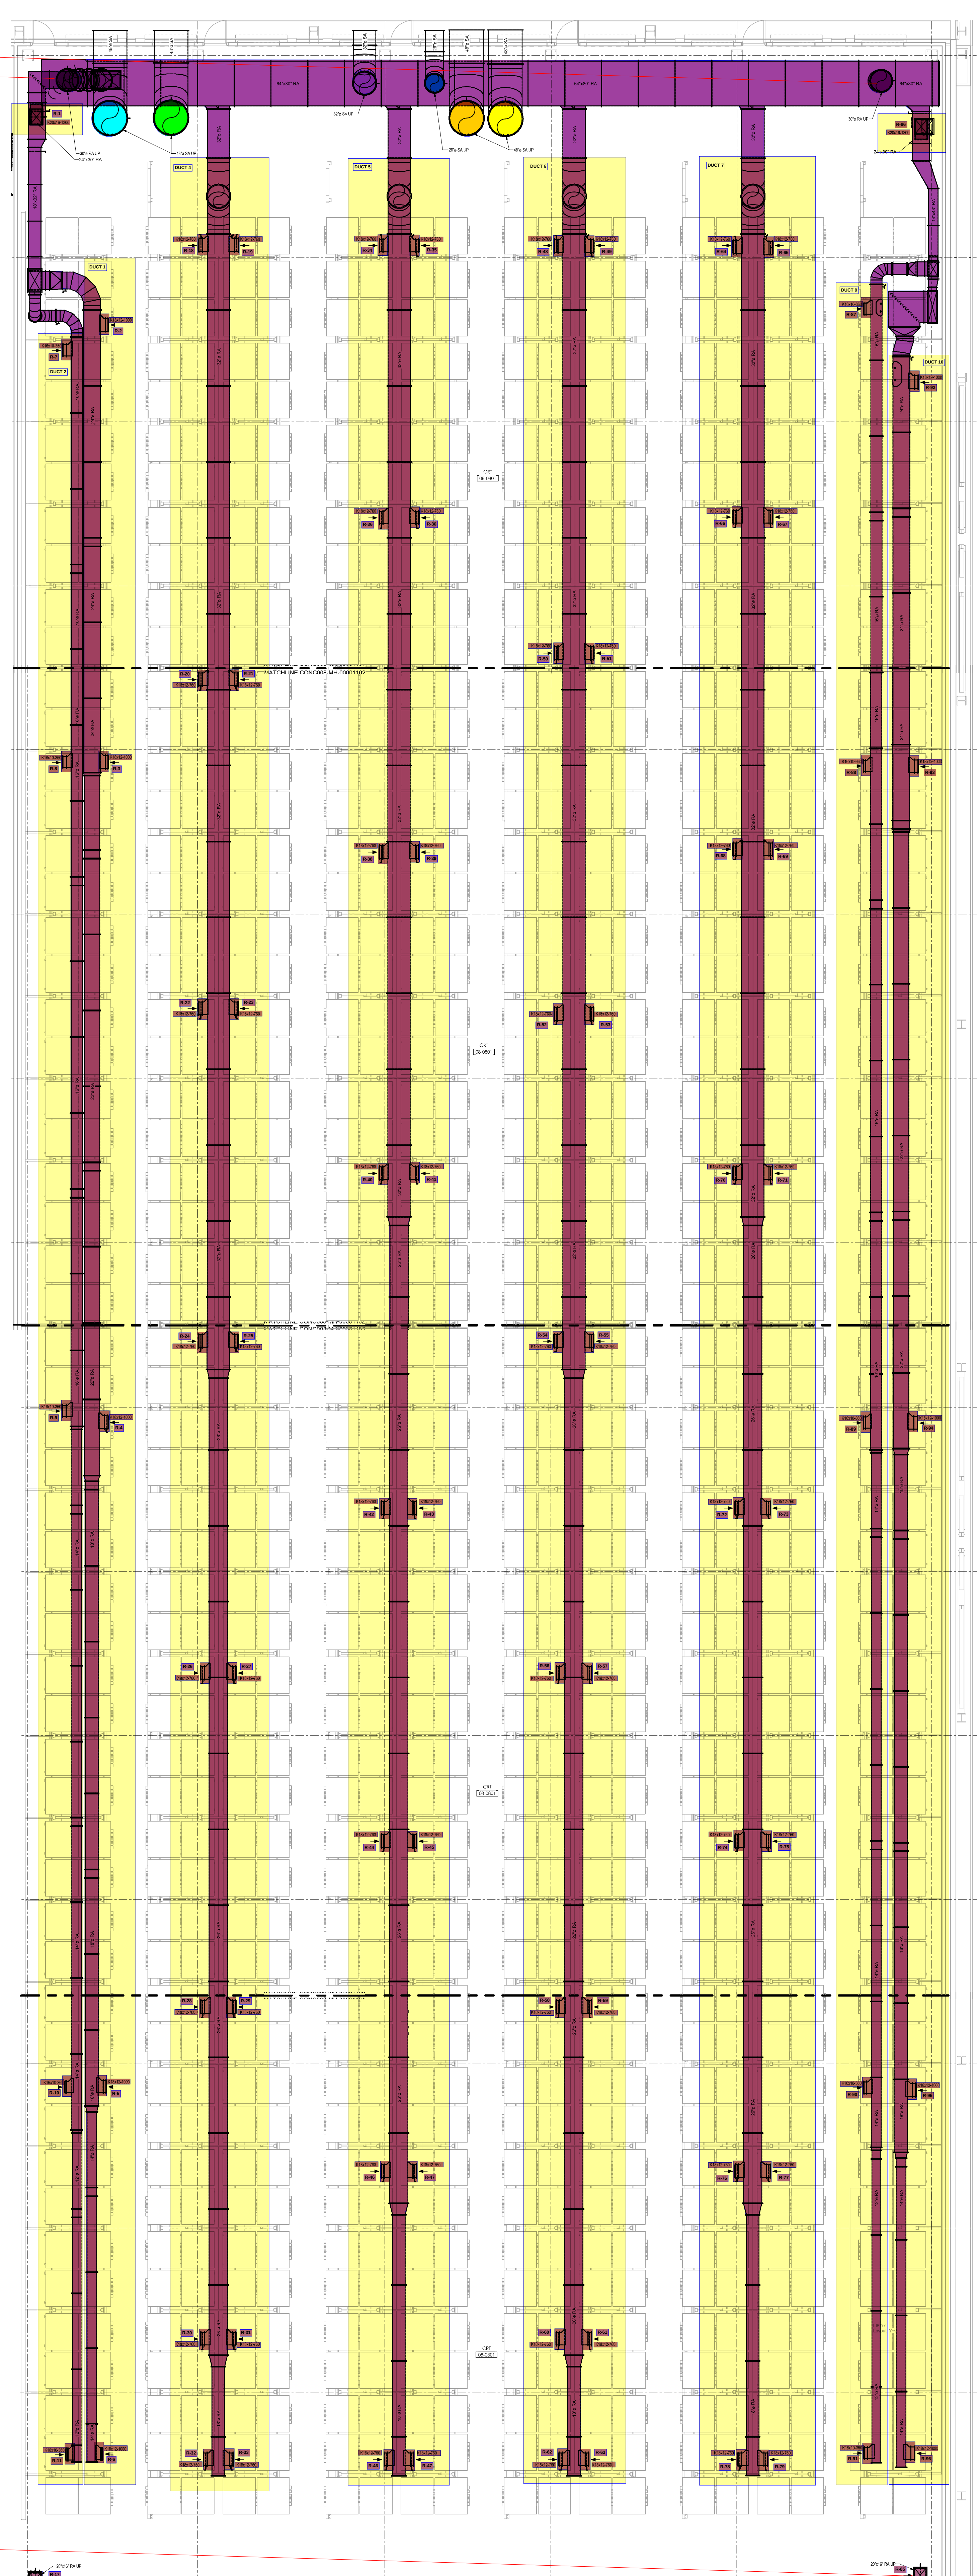

GENERAL NOTES:



G1 PROVIDE MANUAL VOLUME DAMPERS AT ALL DIFFUSERS AND GRILLES IN ACCESSIBLE LOCATION.

G2 COORDINATE DUCTWORK SUPPORTS WITH ENGINEERED PRODUCTS STRUCTURAL ENGINEER AND SHOP DRAWINGS.


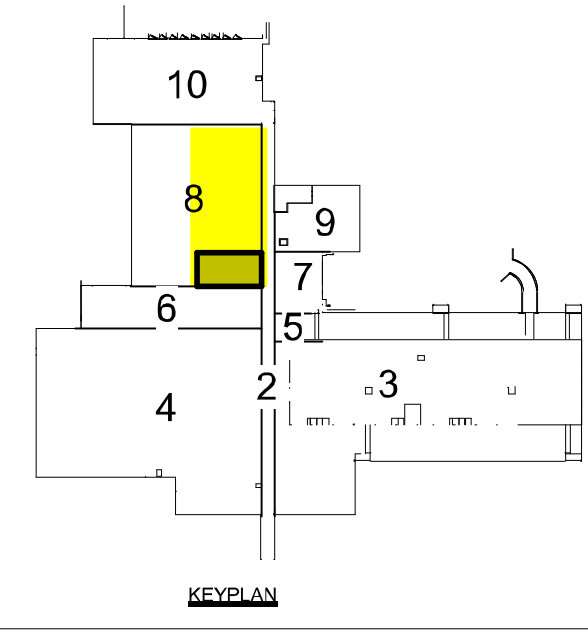


AIR HANDLING SYSTEMS		
B8/12		
CATWALK		
0	10/10/2008/08/23 CONC008	LEVEL/FLOOR 12/CW
RECAP	GG CODE YELLOW	PROJECT NAME CONC-300-5563
	DRAWING INTENTION	DRAWING SCALE
		1/4" = 1'-0"
CLASSIFICATION	ALTERNATE DOCUMENT ID	REVISION REV
	DOCUMENT ID	
AGENCY CDD ID	CONC008-MH-00001204	


AIR HANDLING SYSTEMS	
B8/01	
FIRST FLOOR	
105PFC VALVED CONC008 CO CODE YELLOW DRAWING INTENTION	LEVEL/SLURR 1/1 PROJECT NAME CONC-000-SMB3 DRAWING SCALE 1/4" = 1'-0"
ASSIGMENT ALTERNATE DOCUMENT ID DOCUMENT ID AGENCY DOC ID	MURKIN KEY CONC008-MH-00001104

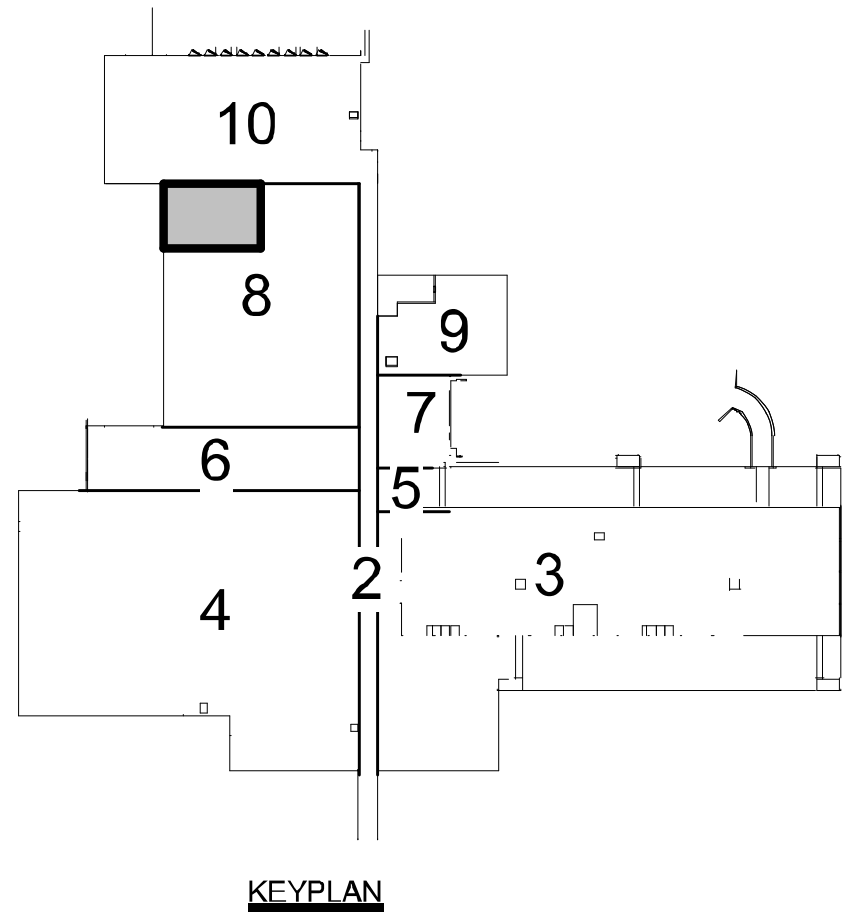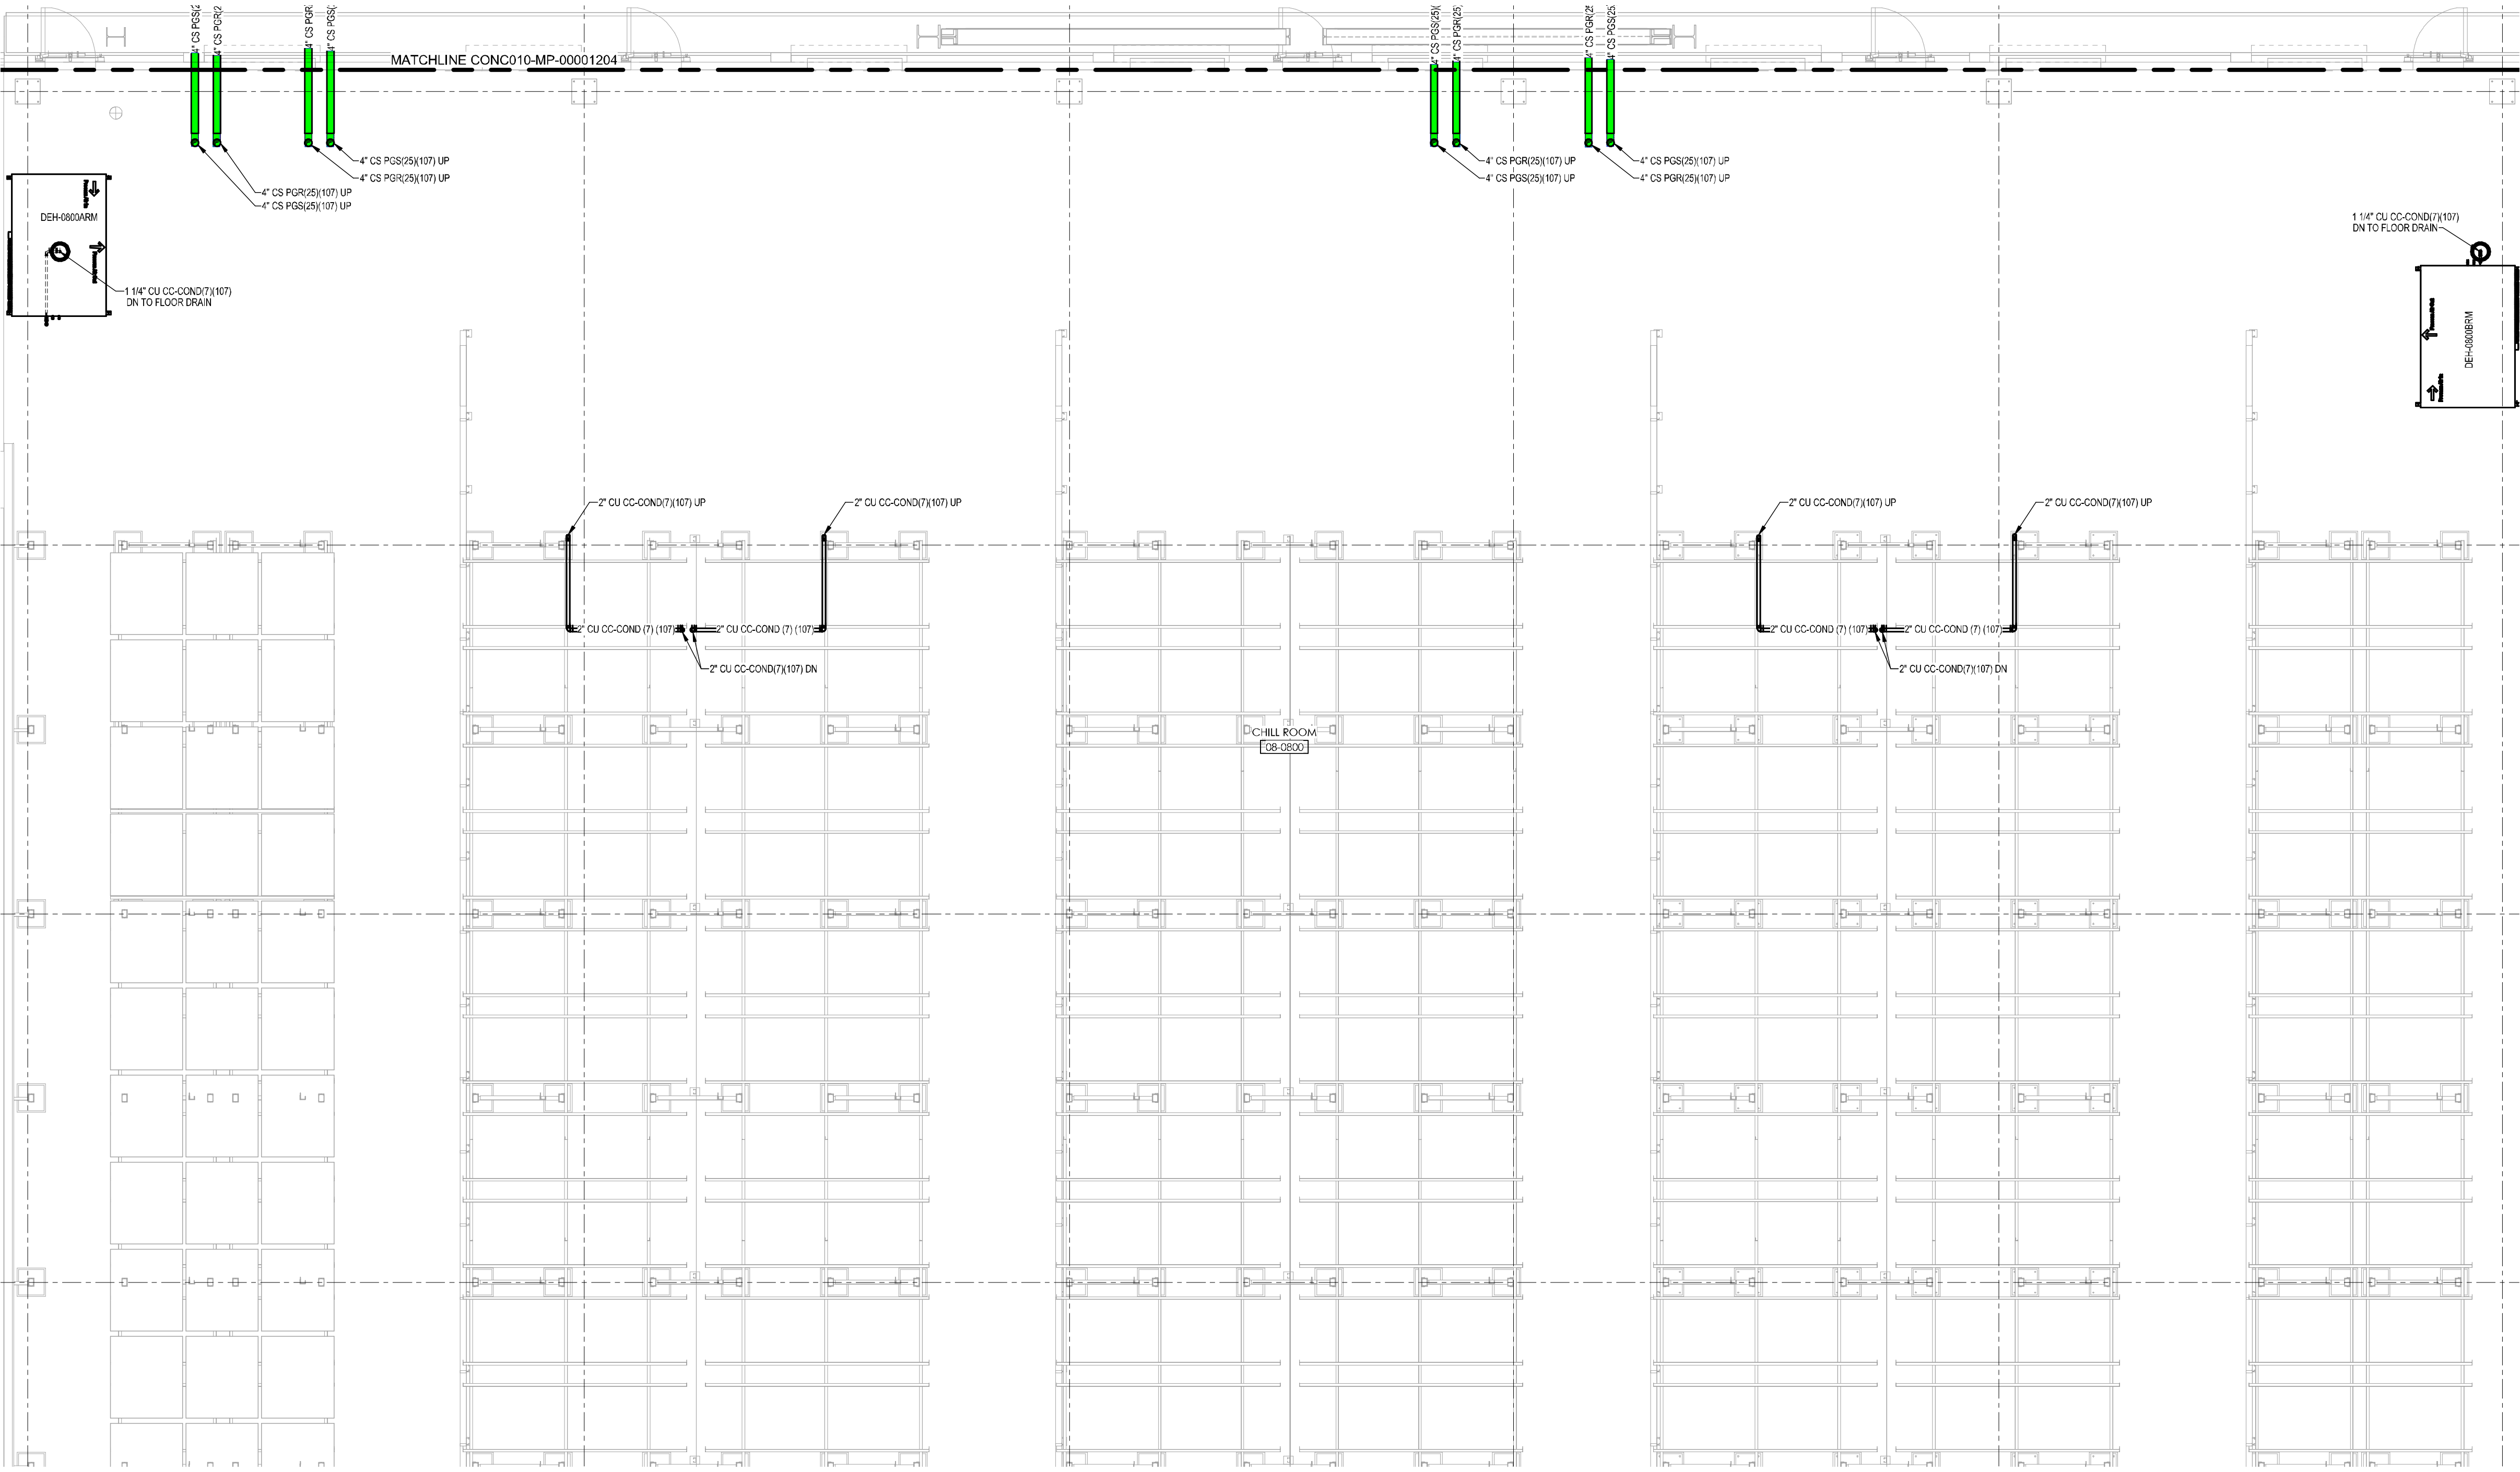

			MUSSETT NICHOLAS ASSOCIATES ENGINEERS + ARCHITECTS 502 South West Street Indianapolis, Indiana 46225 317.631.9241 North Carolina Firm License No. C-4041 MNA COMM NO.: 2022175						INTERIOR SERVICE PIPING B8/1 FIRST FLOOR				
						SYSTEM TYPE			EDIFICE/BUILDING CONC008		LEVEL/FLOOR 1/1		
						SUB DISCIPLINE MP		LOCATION CODE CONC	LOCATION GRID		COI CODE YELLOW		
						CRITICAL QUALITY No		ENTERPRISE GROUP CDAP		DRAWING INTENTION		PROJECT NAME CONC-300-5883	
						CRITICAL BUSINESS Yes		EQUIPMENT CLASSIFICATION		ALTERNATE DOCUMENT ID		DRAWING SCALE 1/4" = 1'-0"	
						CRITICAL HSE No		VENDOR		DOCUMENT ID		MERIDIAN REV	
						NON-CRITICAL No		ENGINEERING AGENCY DOC ID		CONC008-MP-00001101			
REVISIONS													
CONFIDENTIAL INFORMATION													
THIS DRAWING AND THE IDEAS AND DESIGNS SHOWN THEREON ARE THE EXCLUSIVE PROPERTY OF E.J. LILLY AND COMPANY AND ARE NOT TO BE USED, REPRODUCED OR DISCLOSED, EITHER IN WHOLE OR IN PART, WITHOUT THE WRITTEN CONSENT OF E.J. LILLY AND COMPANY.													

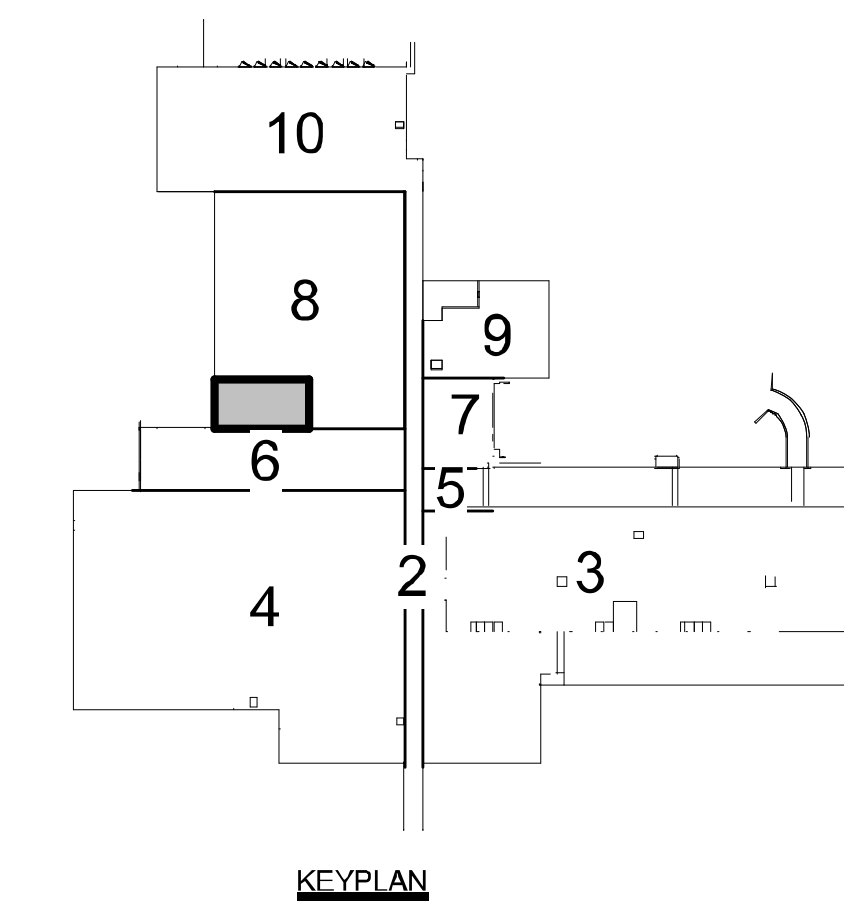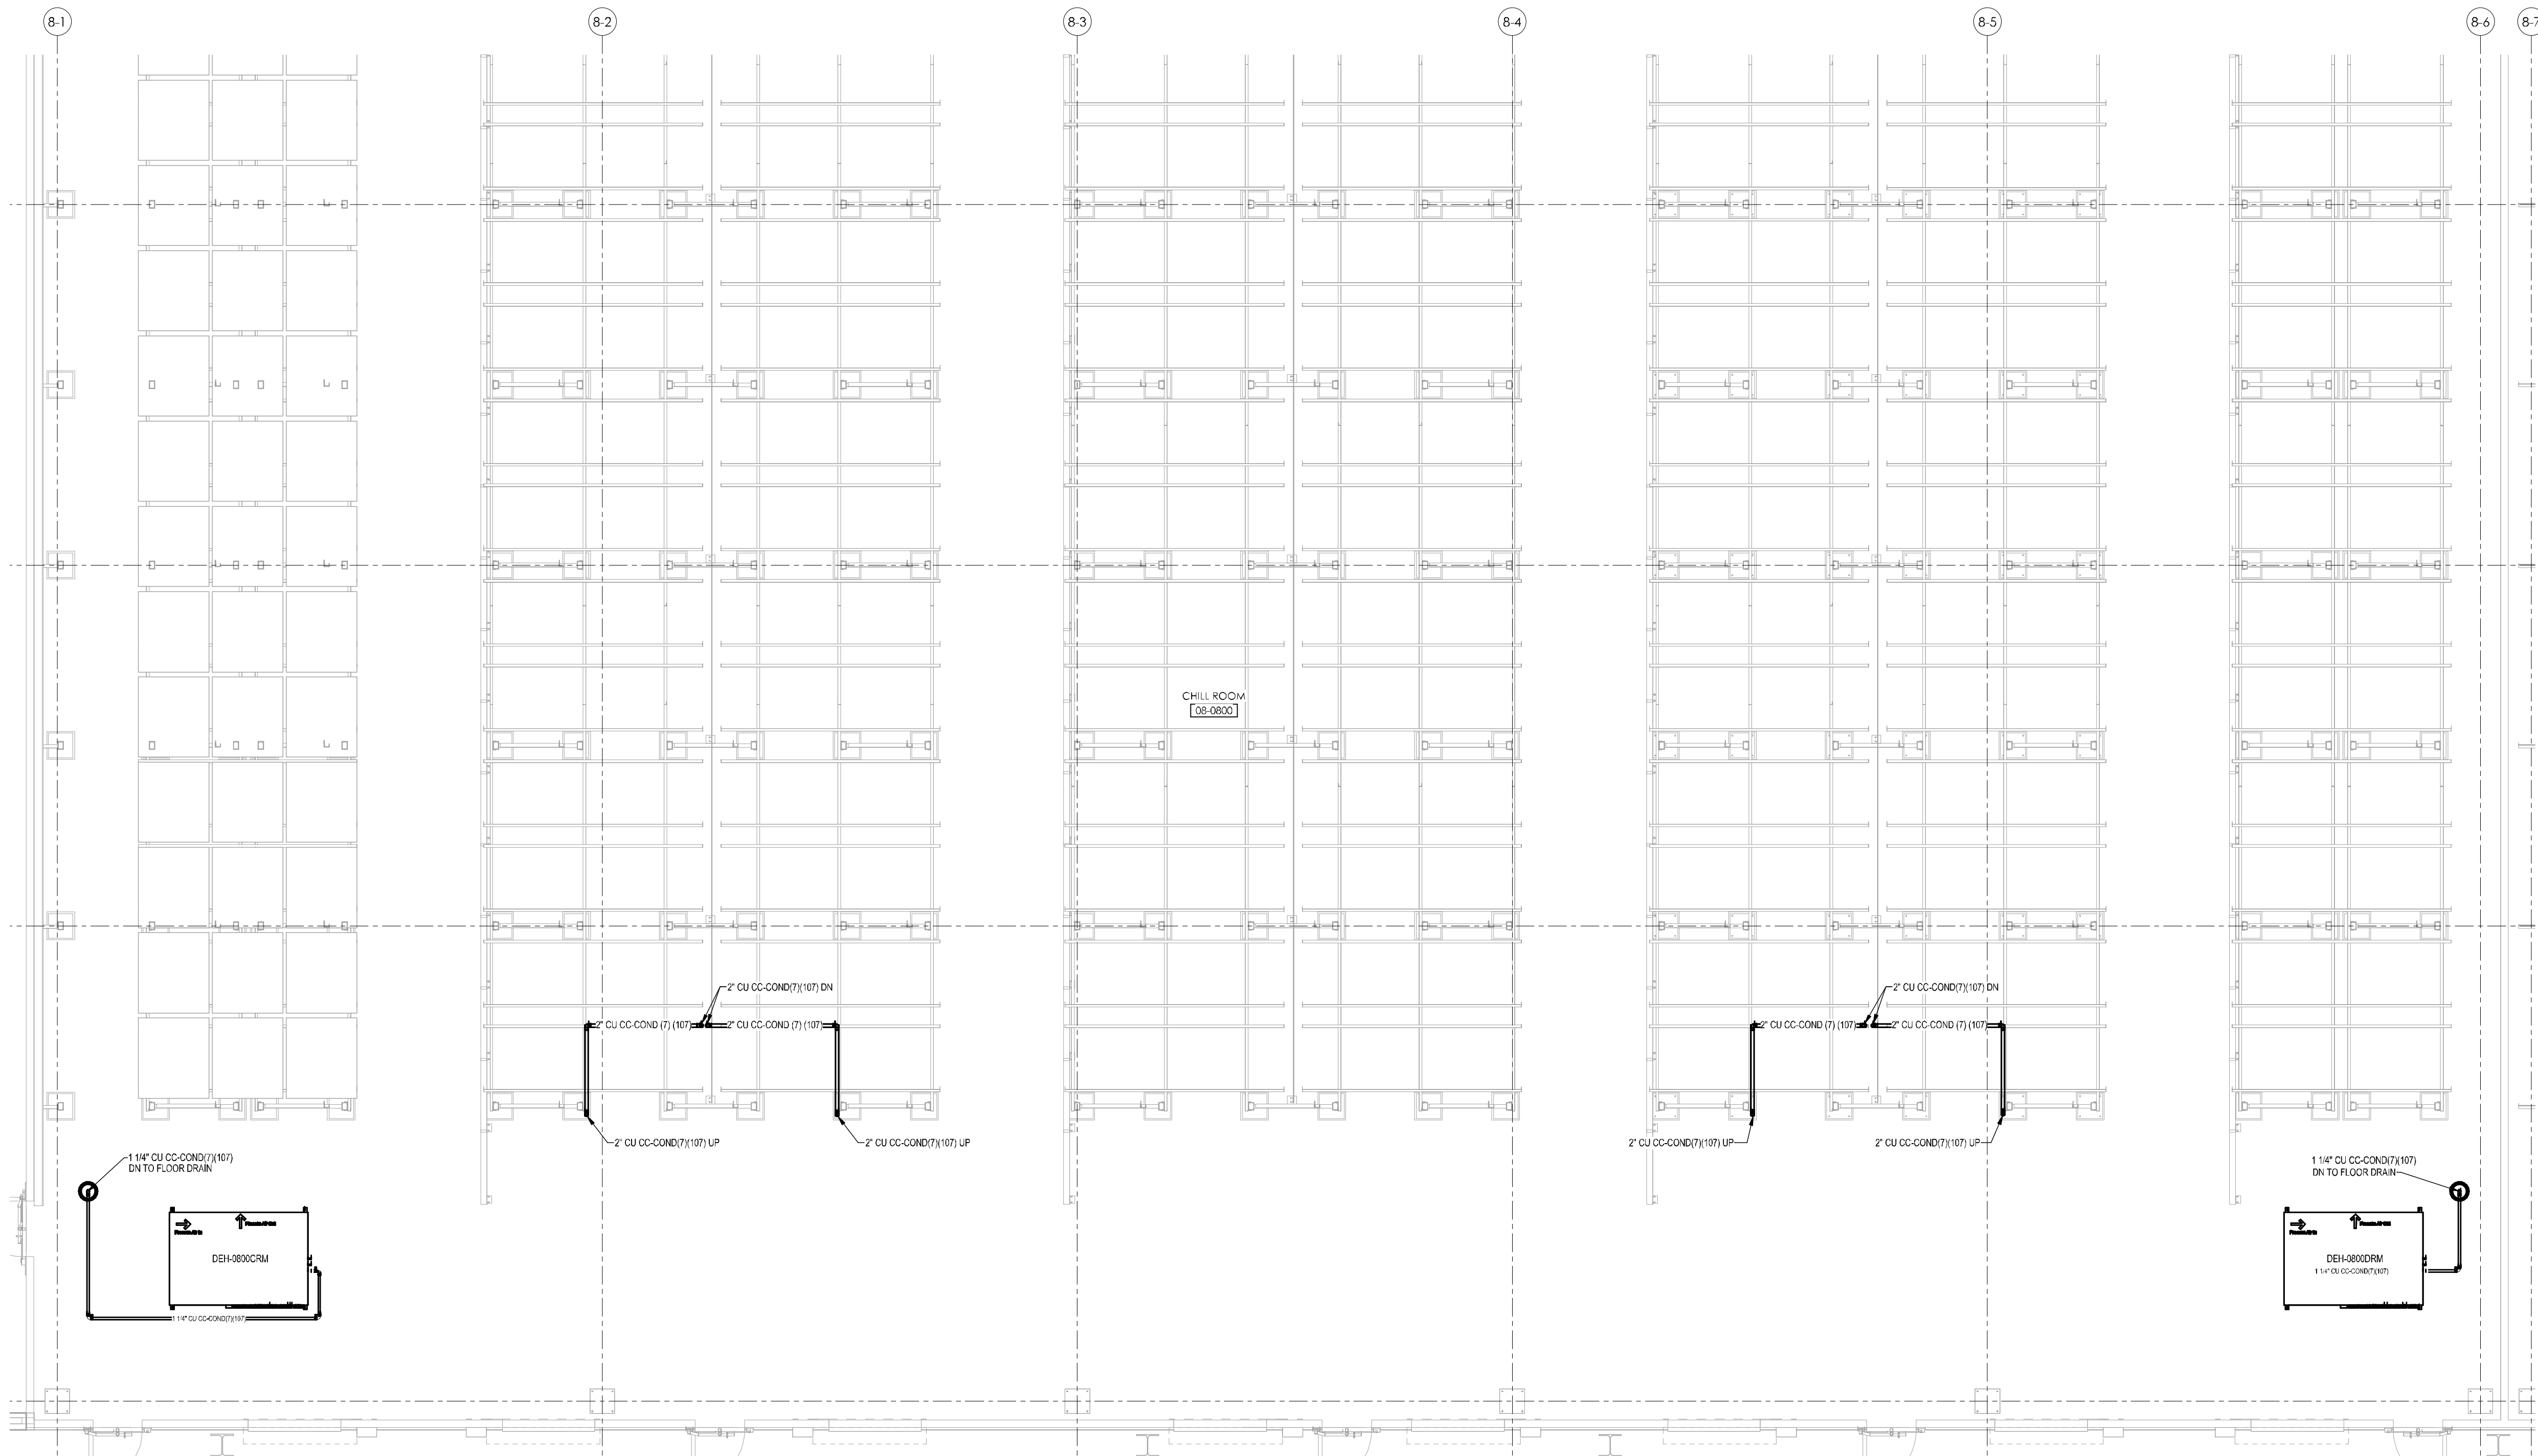

 MUSSETT NICHOLAS ASSOCIATES ENGINEERS + ARCHITECTS 502 South West Street Indianapolis, Indiana 46225 317.631.9241 North Carolina Firm License No. C-4041 MNA COMM NO.: 2022175			 INTERIOR SERVICE PIPING B8/1 FIRST FLOOR		
</					

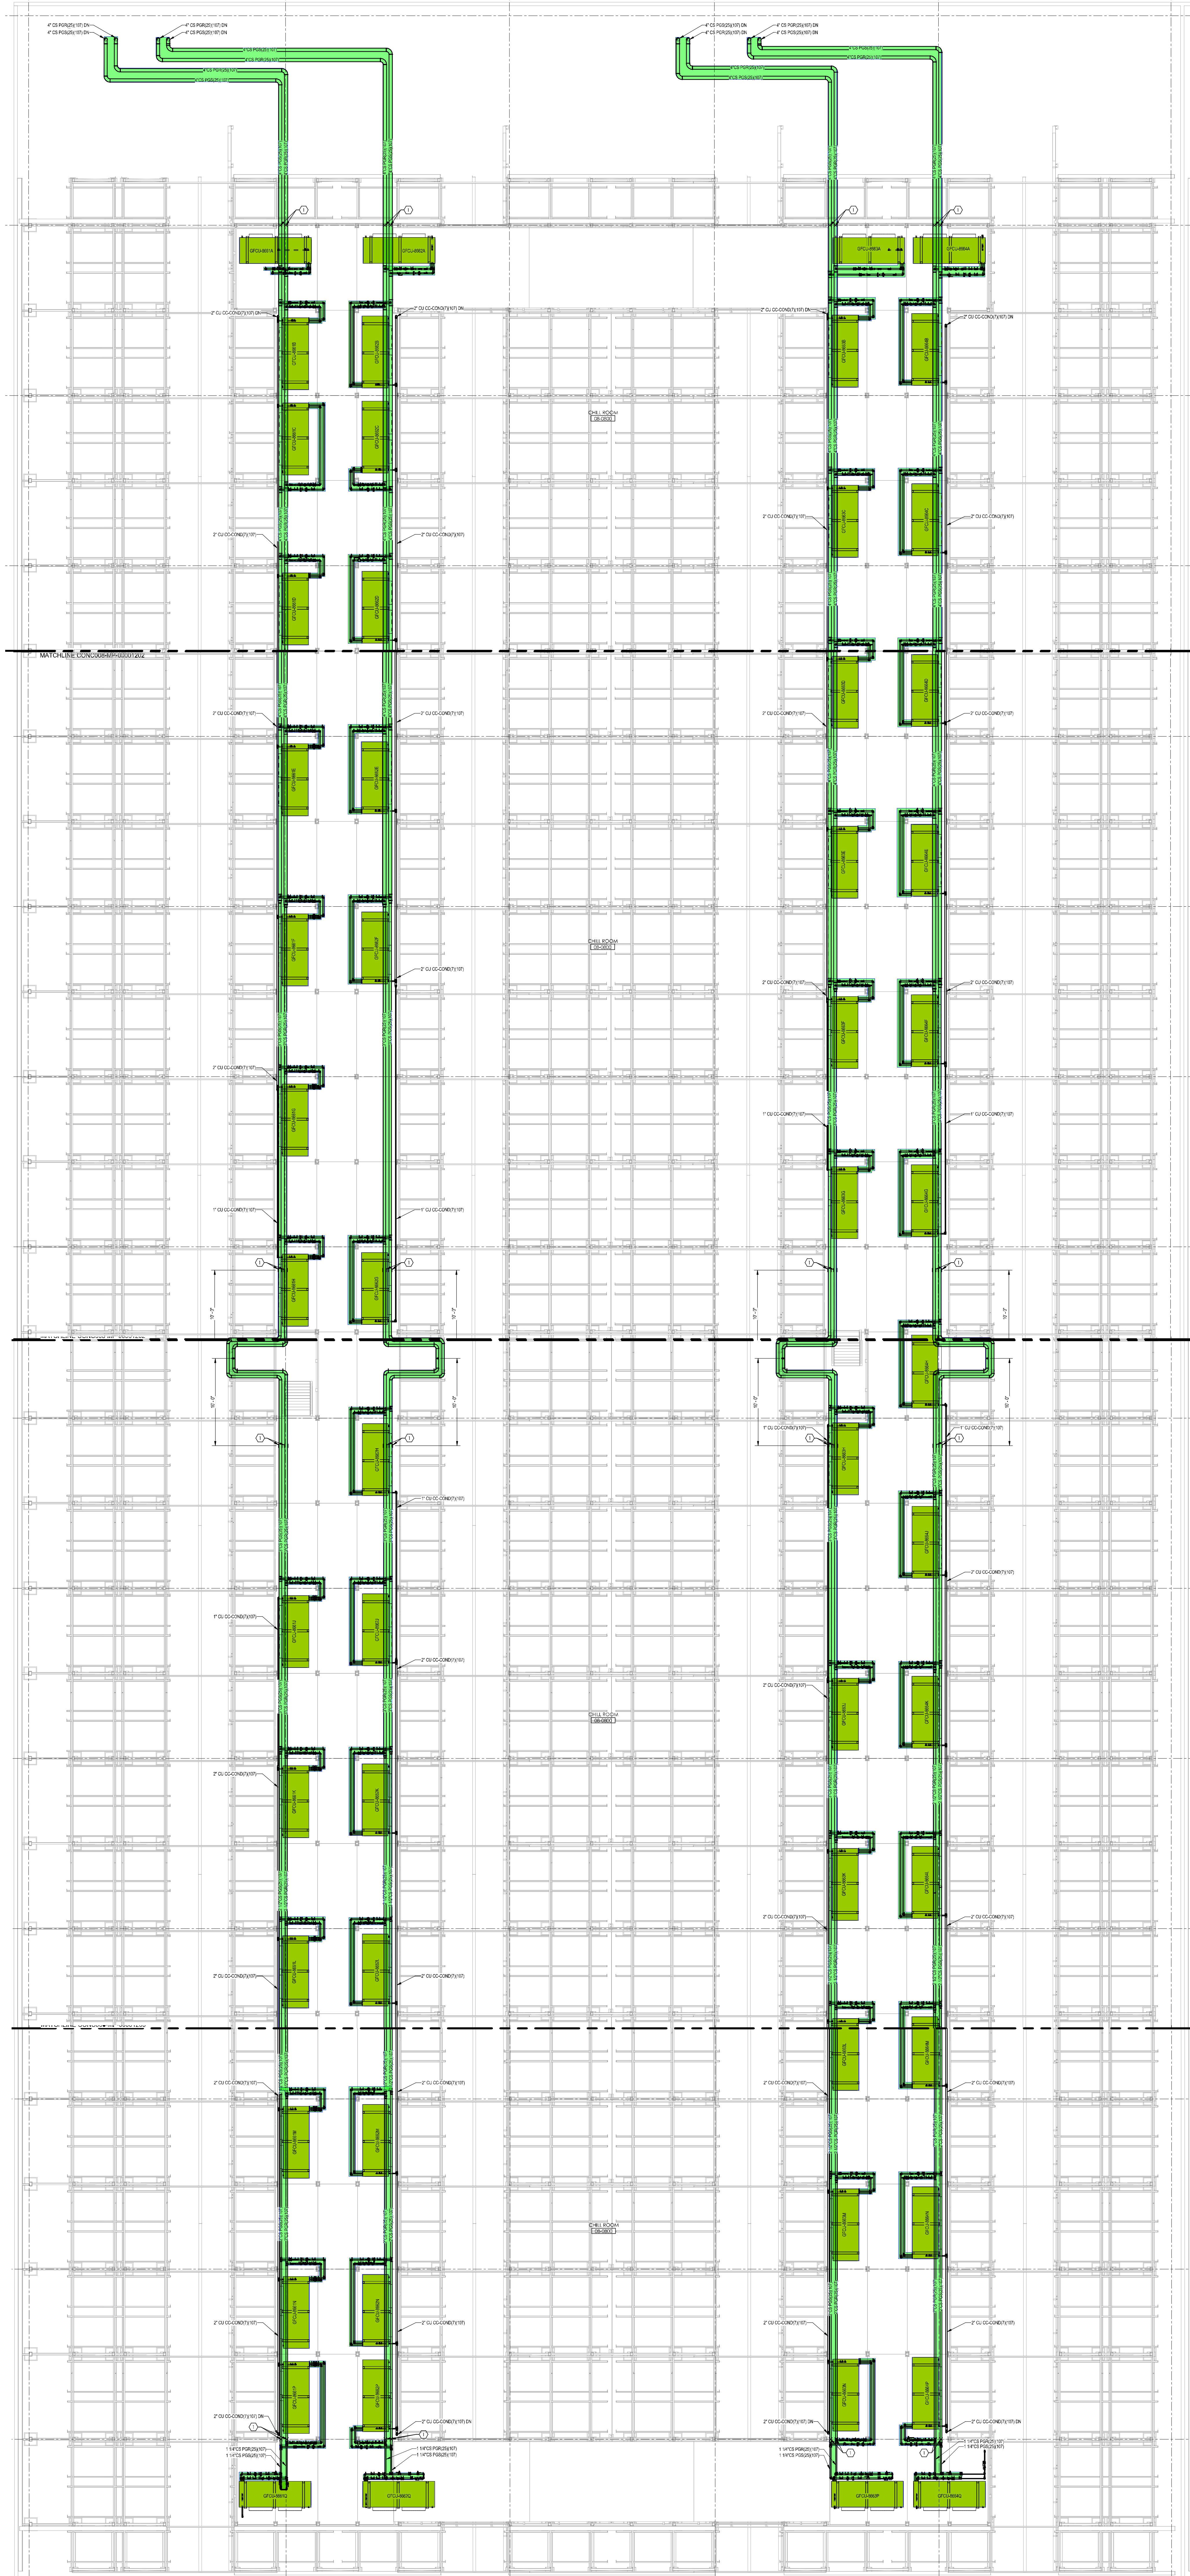



GENERAL NOTES:

- GENERAL NOTES:**
- G1 REFER TO PIPING DRAWINGS AND DETAILS FOR MORE INFORMATION ON PIPE ACCESSORIES, CONNECTION SIZES, ETC.
- G2 COORDINATE PIPING SUPPORTS WITH ENGINEERED PRODUCTS STRUCTURAL ENGINEER AND SHOP DRAWINGS.

KEYED NOTES:

- 1 PROVIDE PIPE ANCHOR AS INDICATED. COORDINATE EXACT LOCATION WITH ENGINEERED PRODUCT STRUCTURAL ENGINEER.

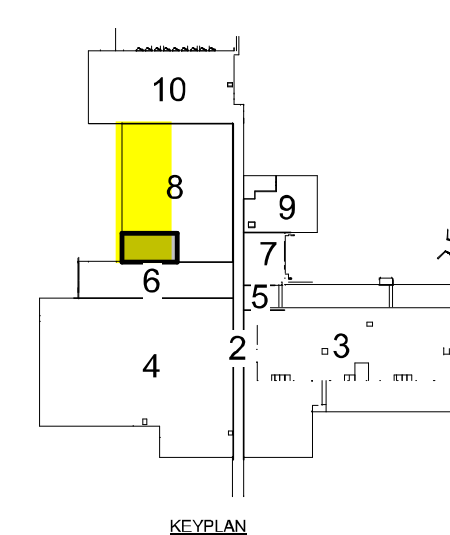[illegible]

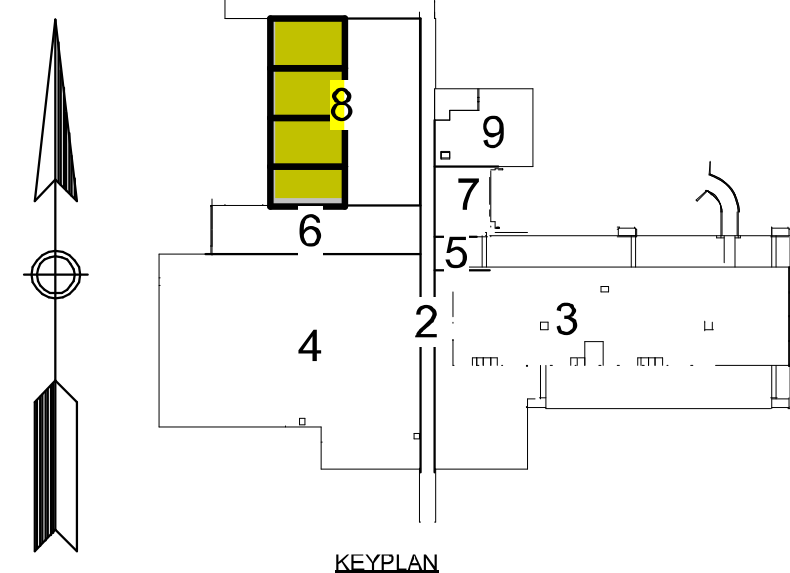[illegible]