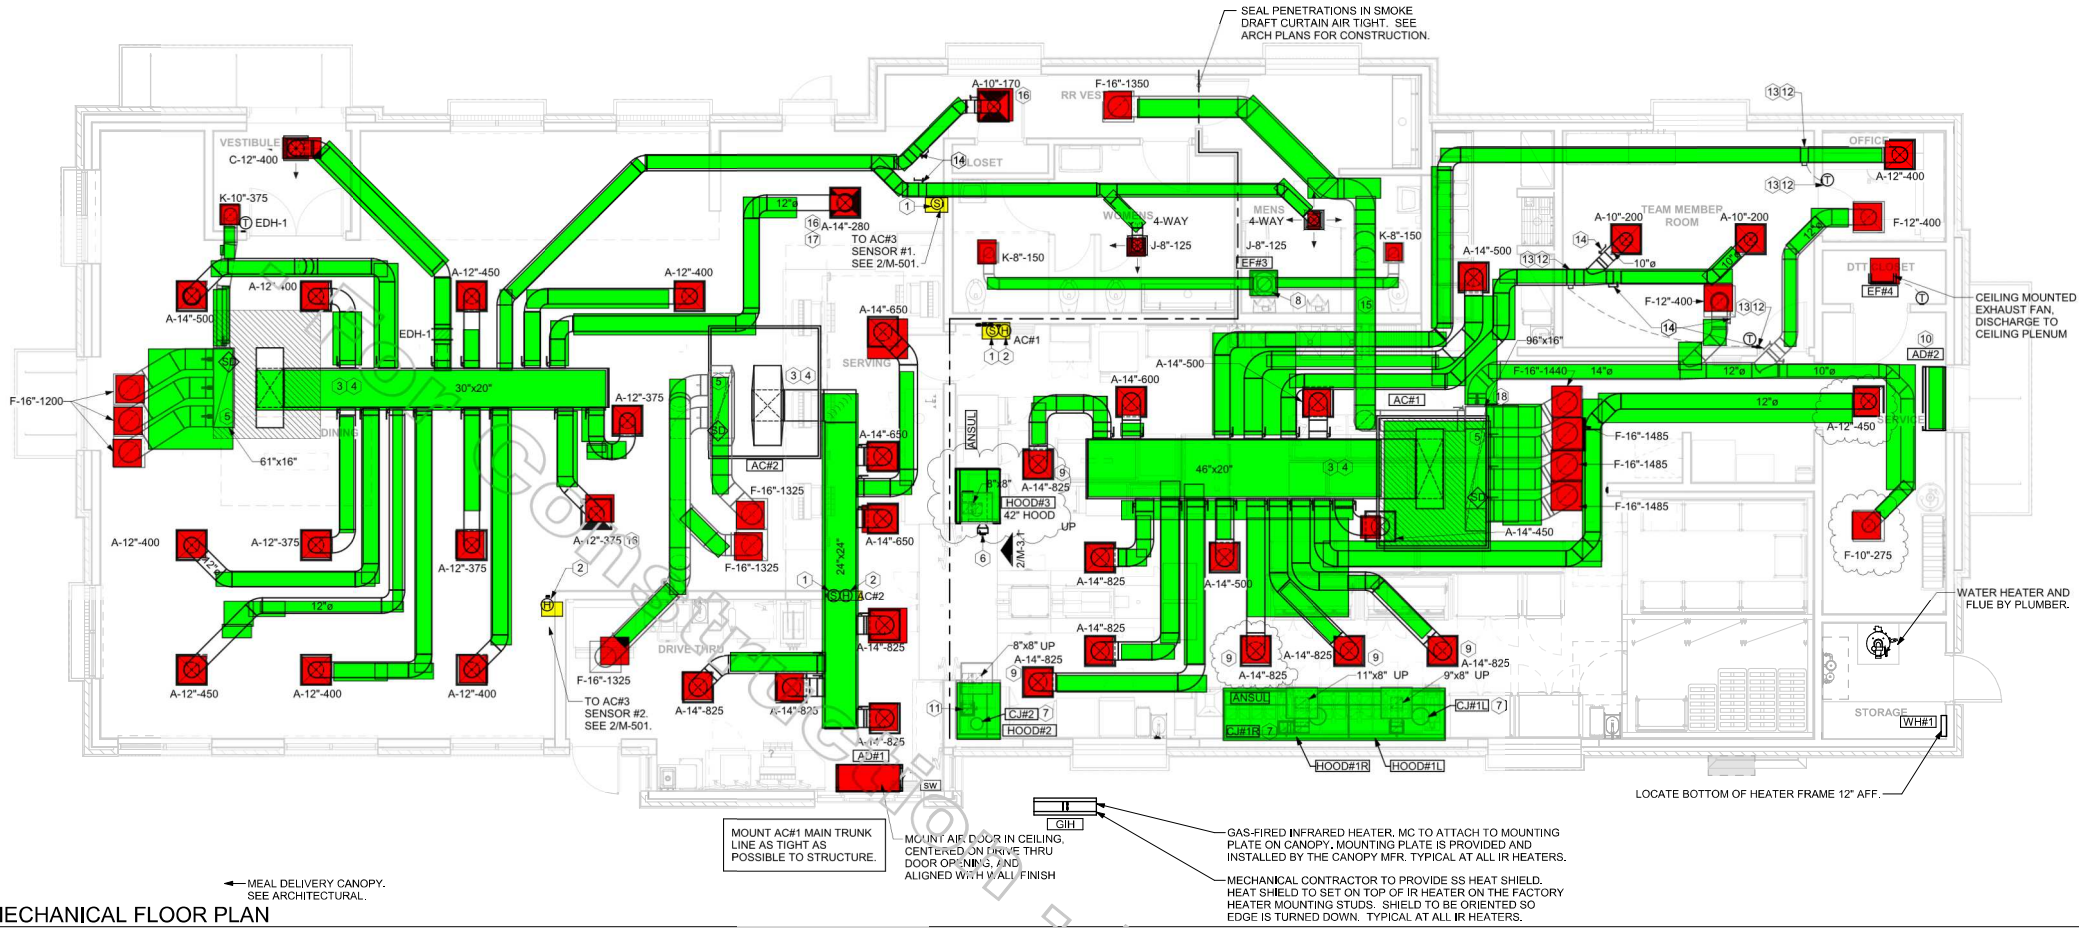

MECHANICAL FLOOR PLAN

OTES

SERVING DIFFUSERS AND GRILLES