IE ARCHITECTURAL AND
HED BY CHIPOTLE ON

L 1/M700. TYPICAL.
TH REMOTE KEY OPERATED
0" AFF. TYPICAL.
L 6/M700. SEE ELECTRICAL
NING STICKERS ON FACE OF
VHICH THE REME HALO

N AND OUTSIDE AIR
STION AIR INTAKE AND
NFORMATION ON WATER
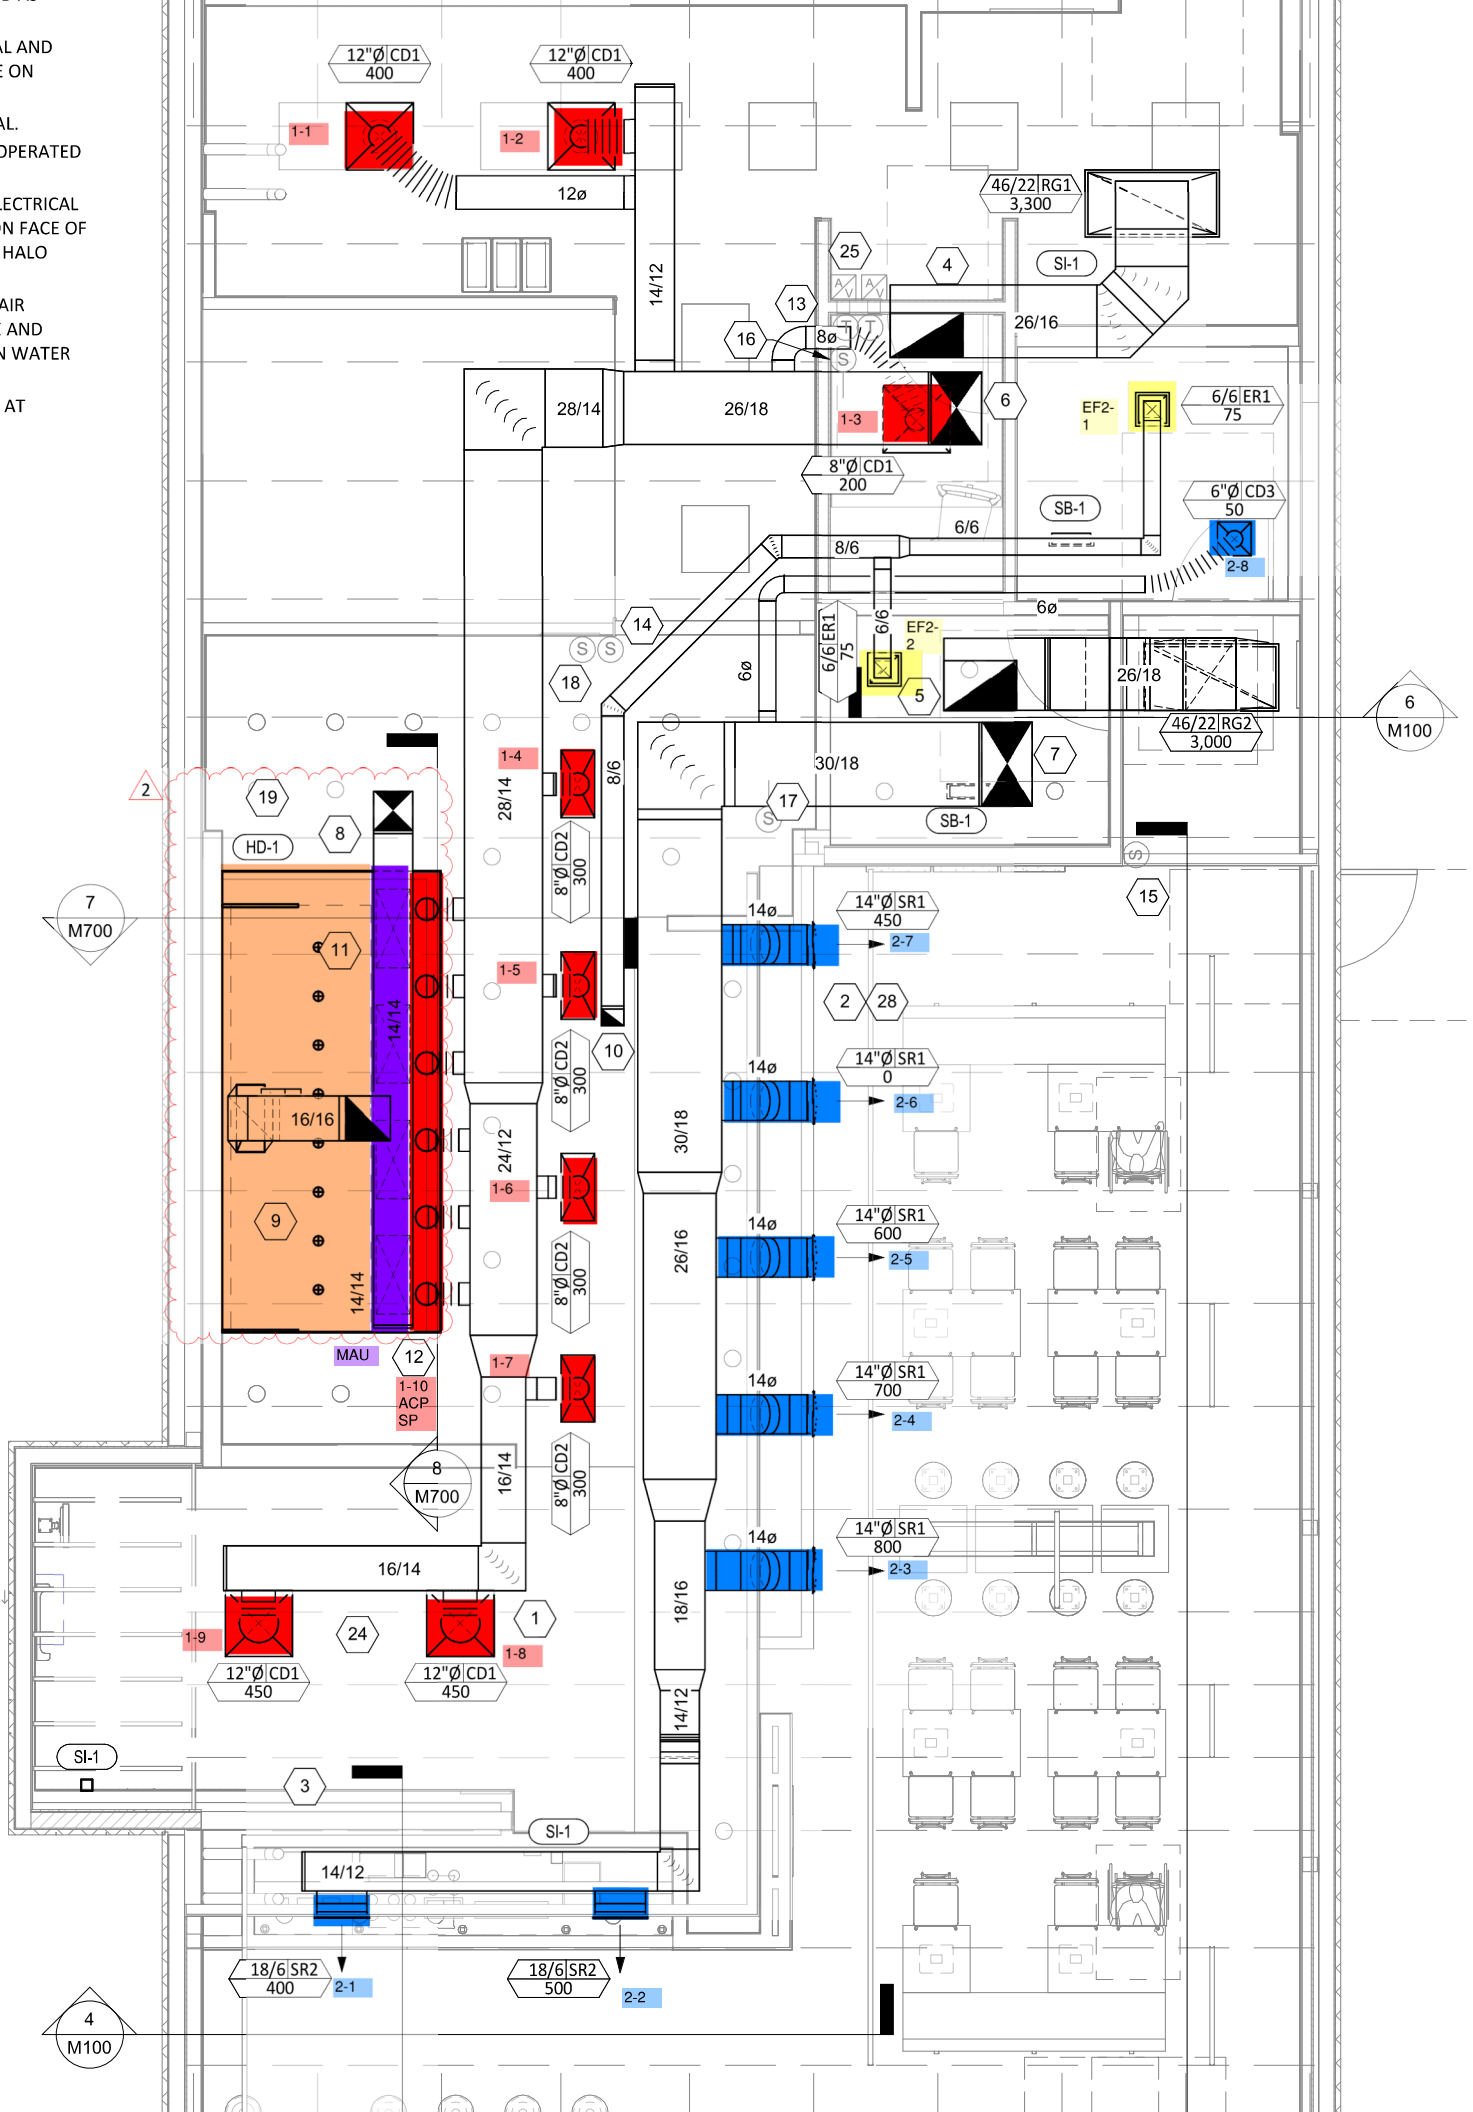
TE SIDE OF ROOM AT