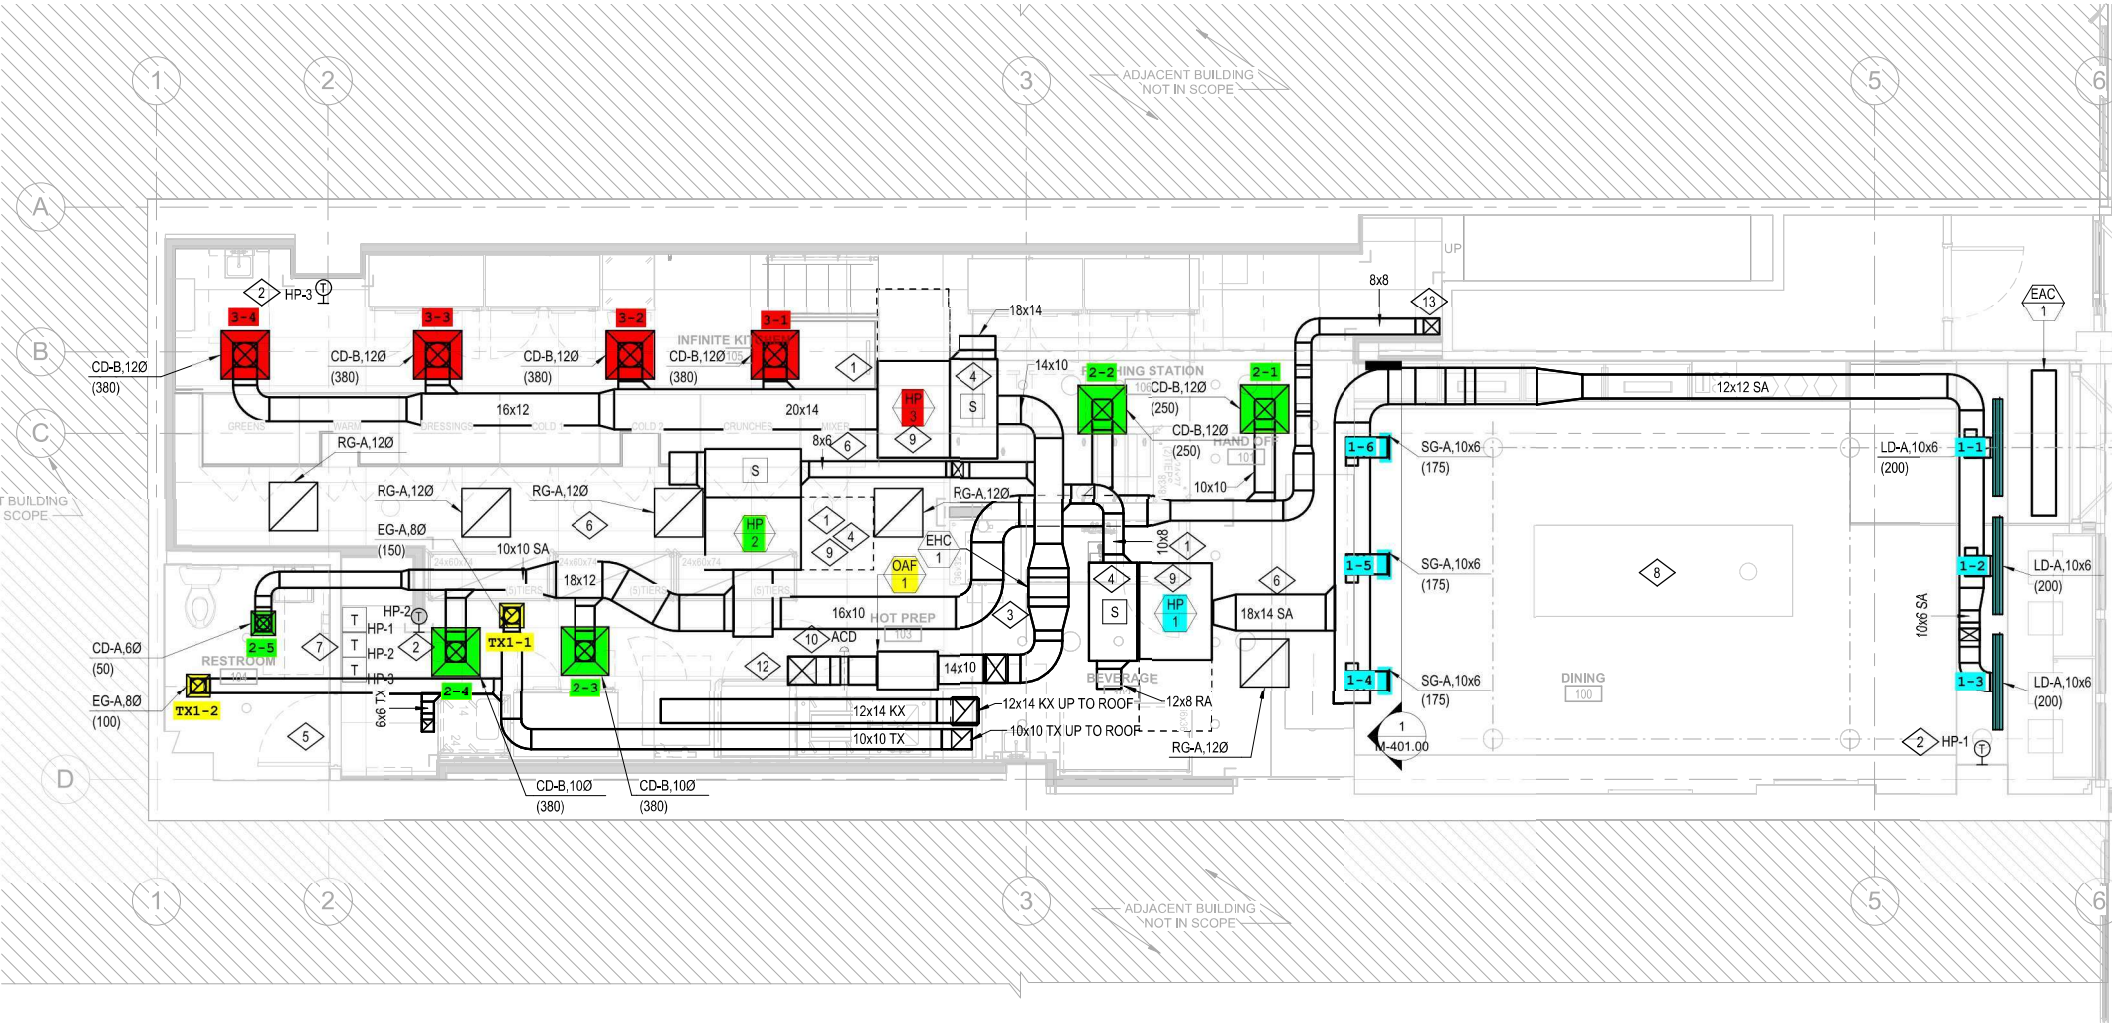

MECHANICAL DUCTWORK PLAN
1/4" = 1'-0"

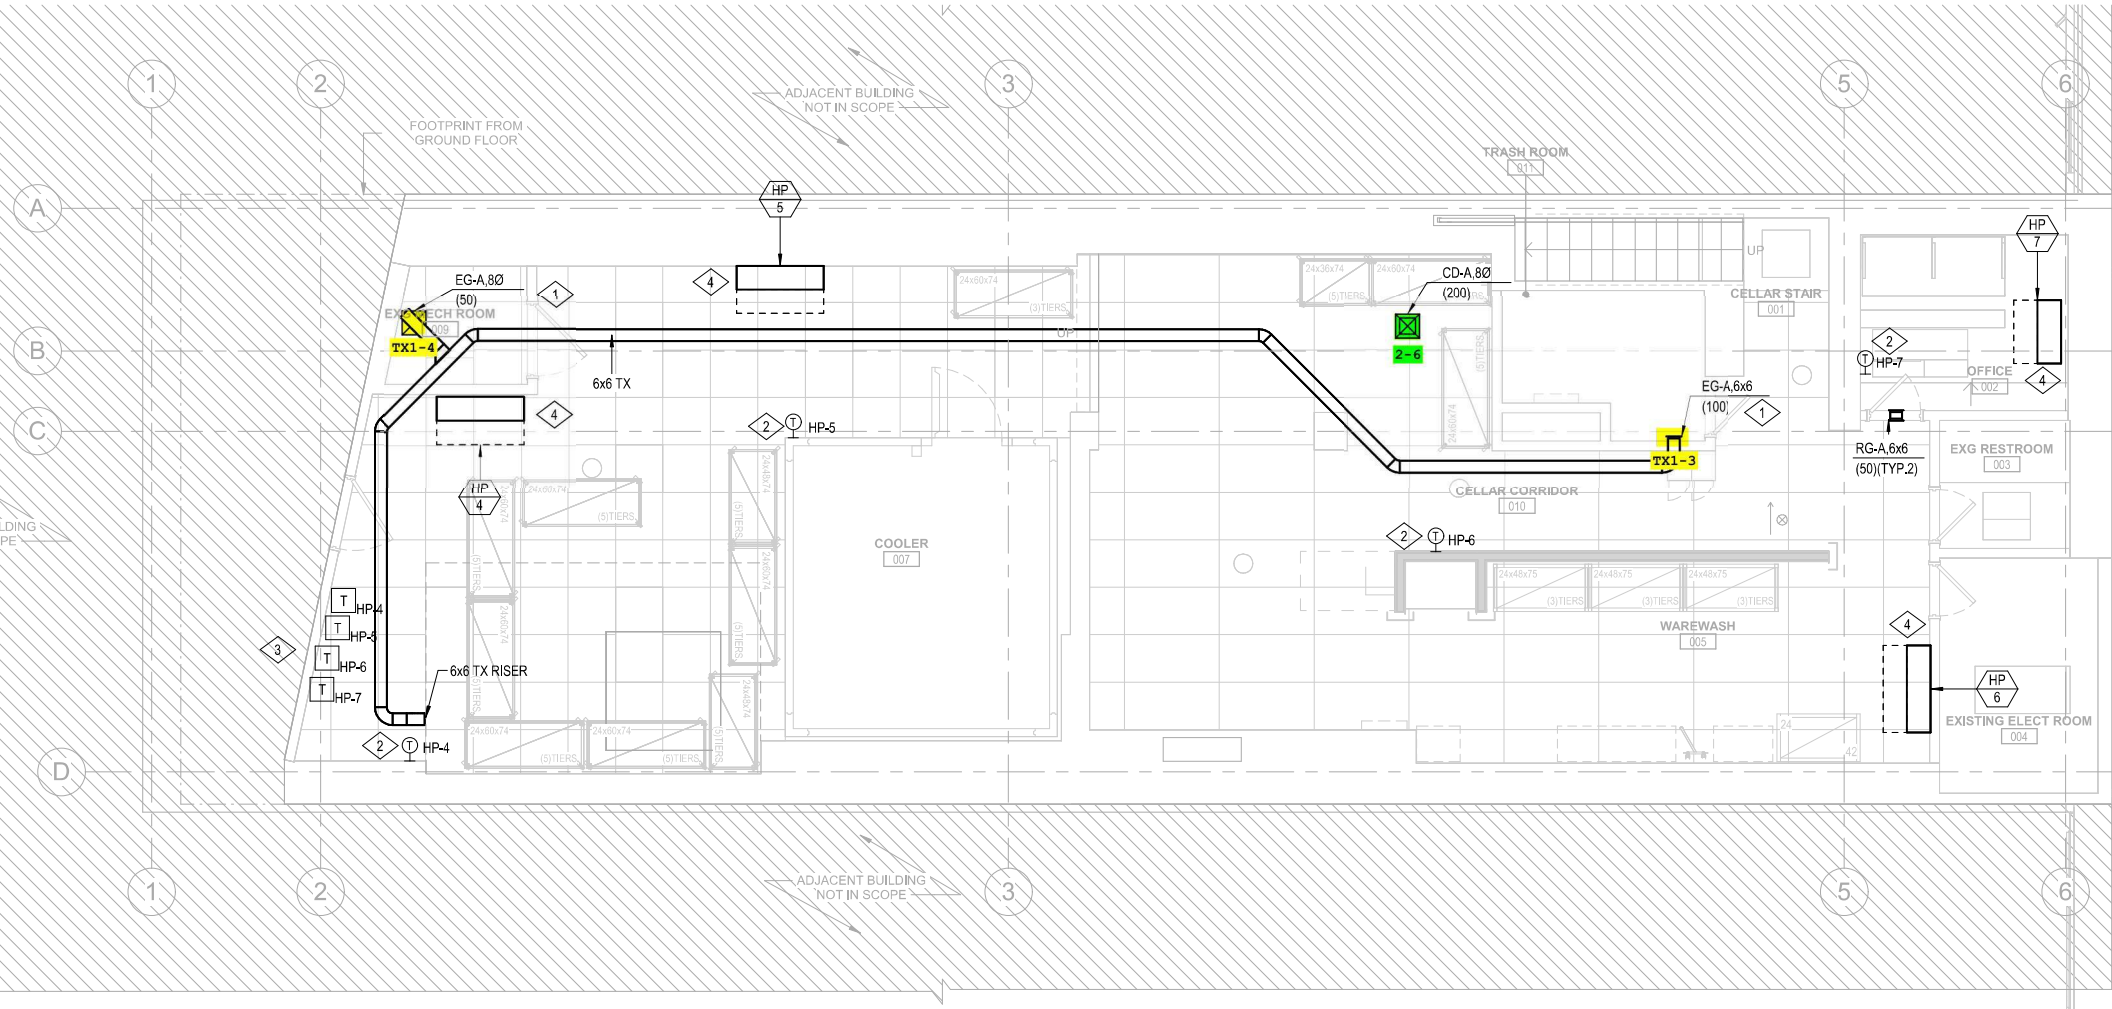

CELLAR PLAN
1/4" = 1'-0"