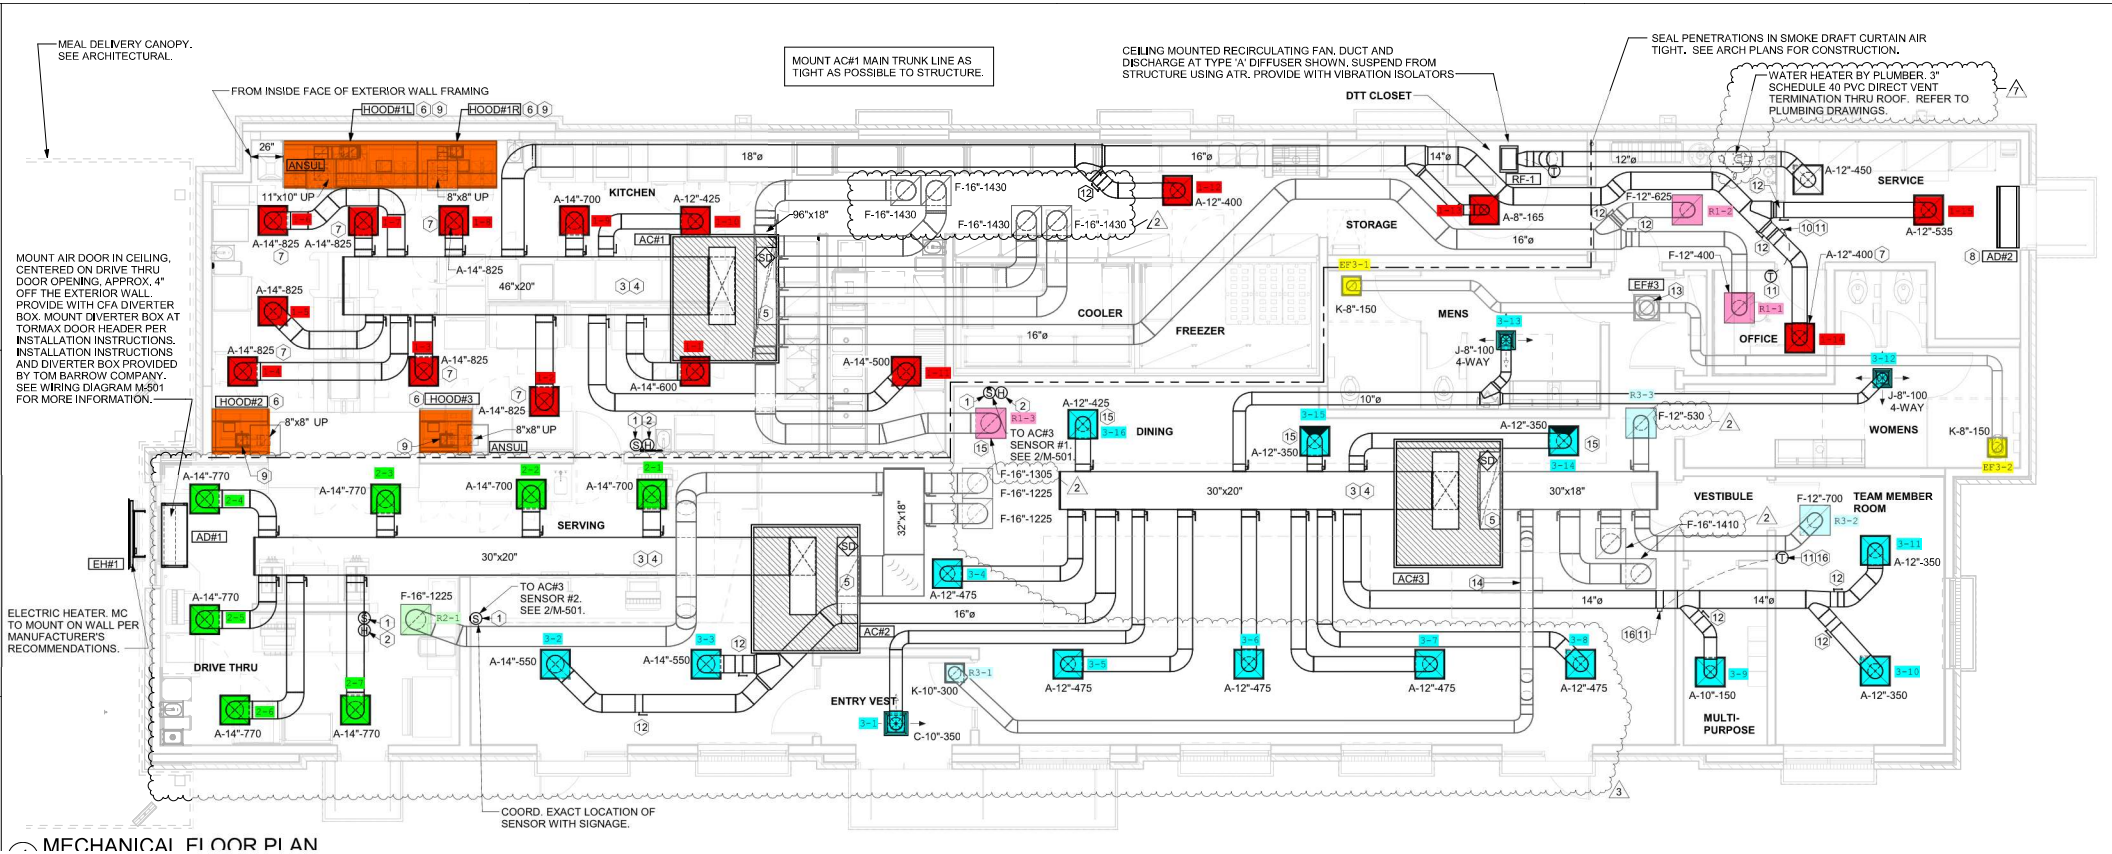

MECHANICAL FLOOR PLAN