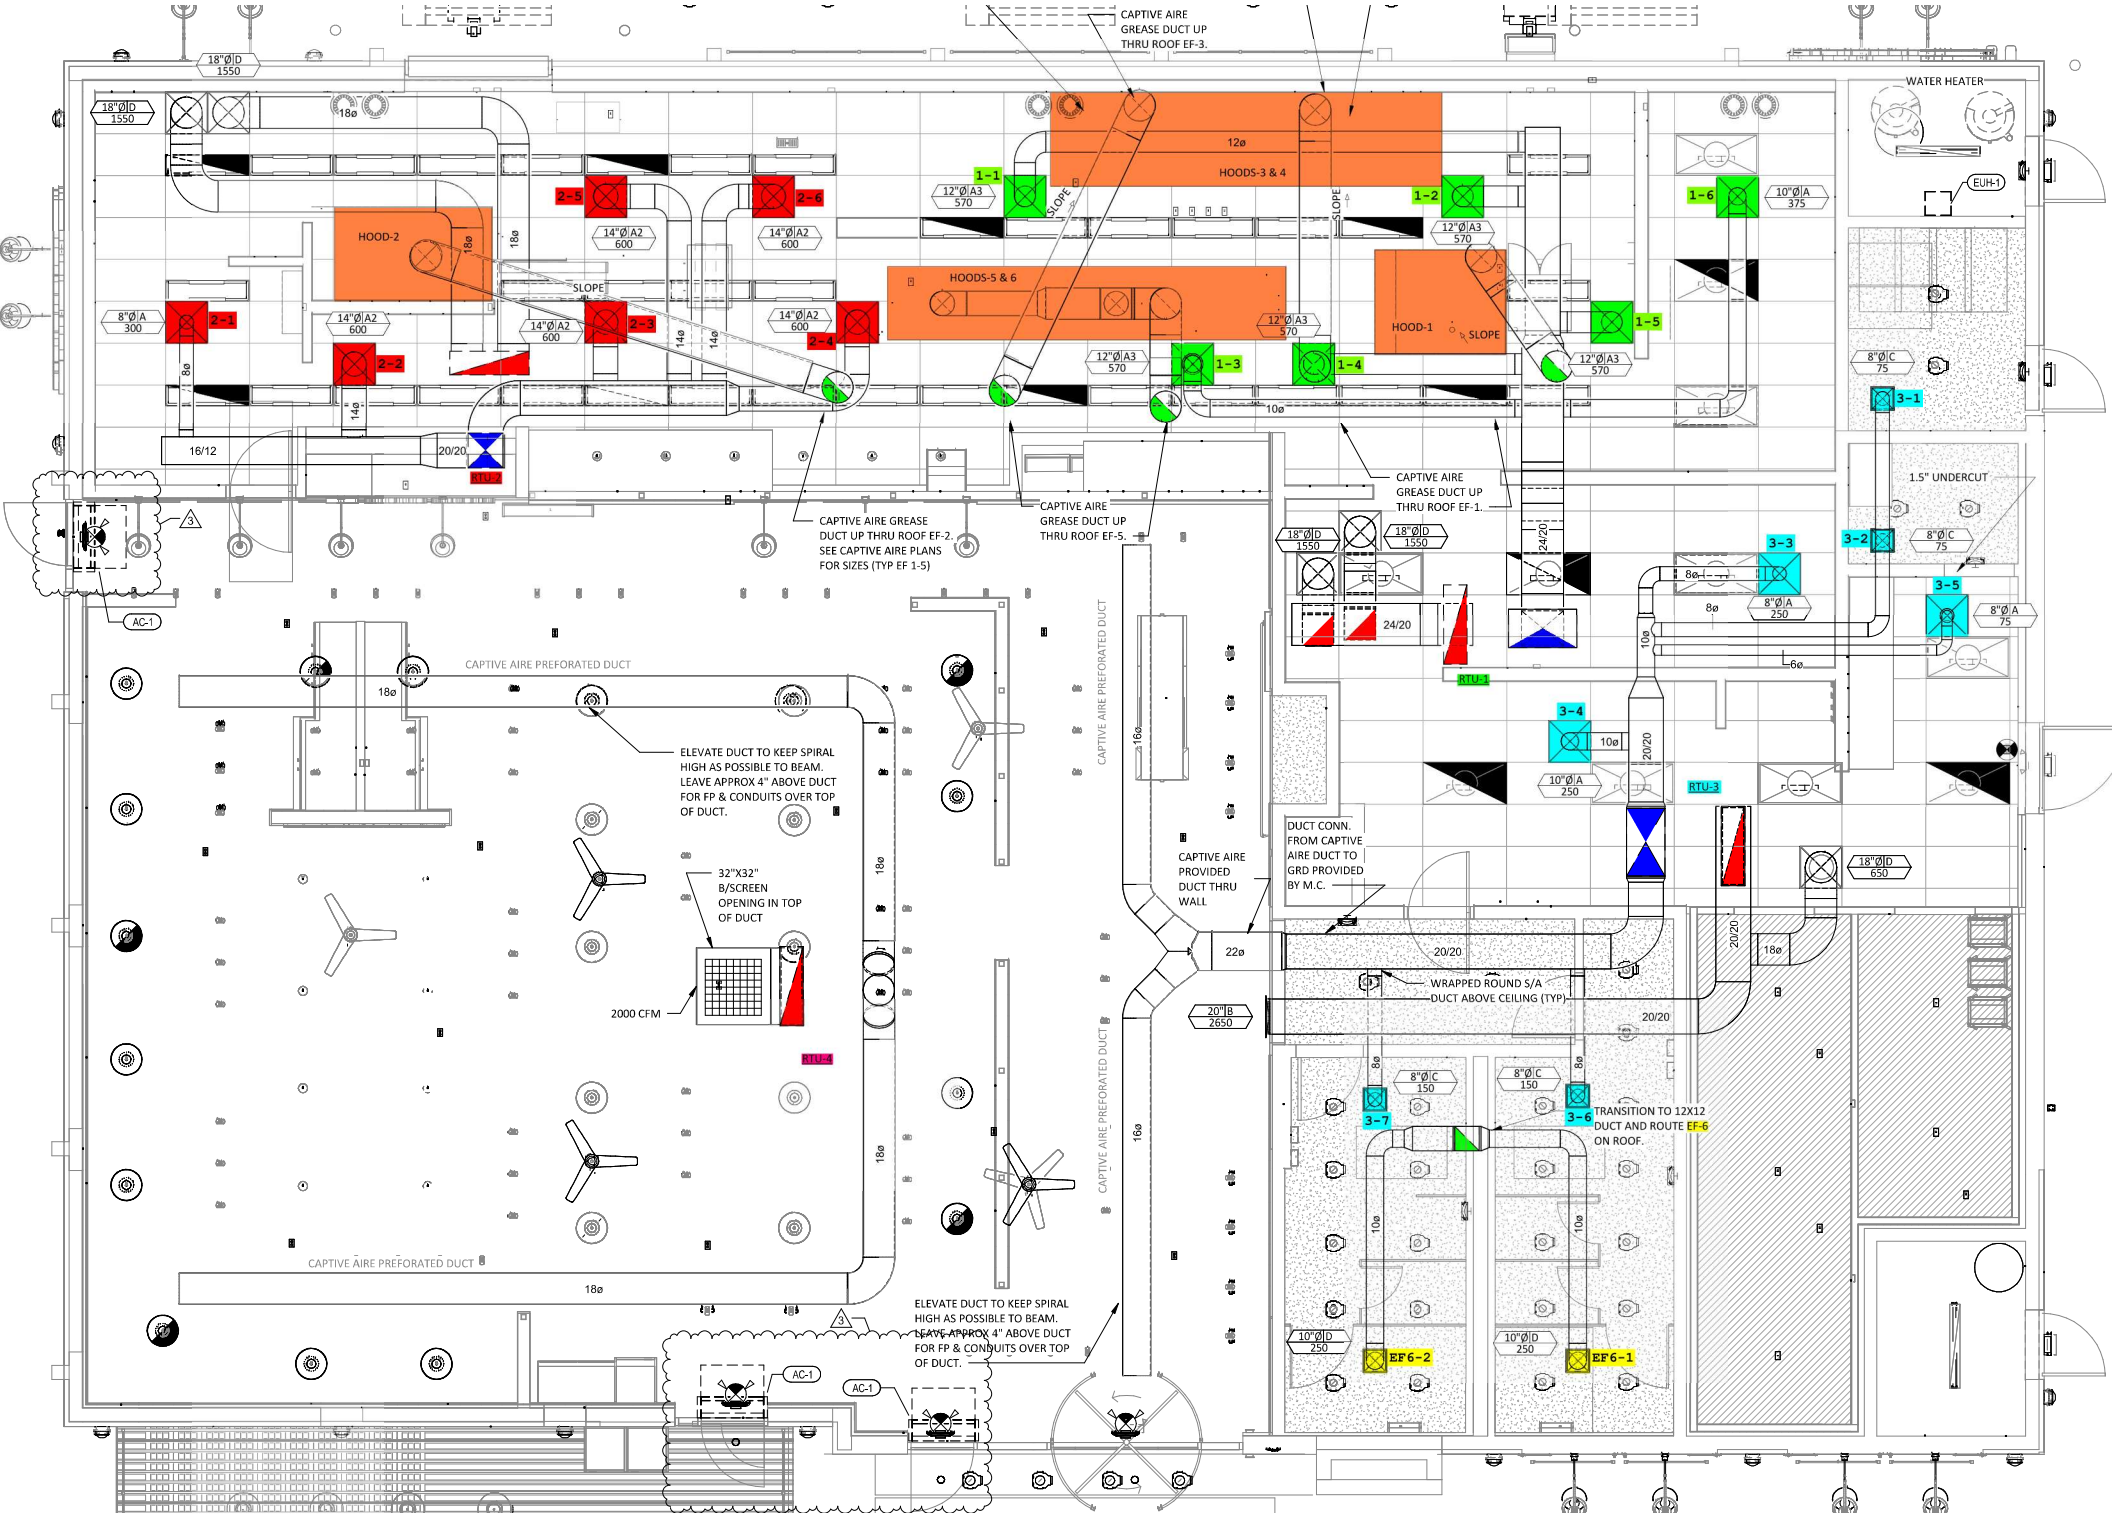
CAPTIVE AIRE GREASE DUCT UP THRU ROOF EF-3.
WATER HEATER
EUH-1
HOODS-3 & 4
HOODS-5 & 6
HOOD-2
HOOD-1
SLOPE
1-1
1-2
1-3
1-4
1-5
1-6
2-1
2-2
2-3
2-4
2-5
2-6
3-1
3-2
3-3
3-4
3-5
3-6
3-7
EF6-1
EF6-2
RTU-1
RTU-2
RTU-3
RTU-4
AC-1
CAPTIVE AIRE GREASE DUCT UP THRU ROOF EF-2. SEE CAPTIVE AIRE PLANS FOR SIZES (TYP EF 1-5)
CAPTIVE AIRE GREASE DUCT UP THRU ROOF EF-5.
CAPTIVE AIRE GREASE DUCT UP THRU ROOF EF-1.
1.5" UNDERCUT
CAPTIVE AIRE PREFORATED DUCT
ELEVATE DUCT TO KEEP SPIRAL HIGH AS POSSIBLE TO BEAM. LEAVE APPROX 4" ABOVE DUCT FOR FP & CONDUITS OVER TOP OF DUCT.
32"X32" B/SCREEN OPENING IN TOP OF DUCT
2000 CFM
CAPTIVE AIRE PROVIDED DUCT THRU WALL
DUCT CONN. FROM CAPTIVE AIRE DUCT TO GRD PROVIDED BY M.C.
WRAPPED ROUND S/A DUCT ABOVE CEILING (TYP)
TRANSITION TO 12X12 DUCT AND ROUTE EF-6 ON ROOF.
ELEVATE DUCT TO KEEP SPIRAL HIGH AS POSSIBLE TO BEAM. LEAVE APPROX 4" ABOVE DUCT FOR FP & CONDUITS OVER TOP OF DUCT.