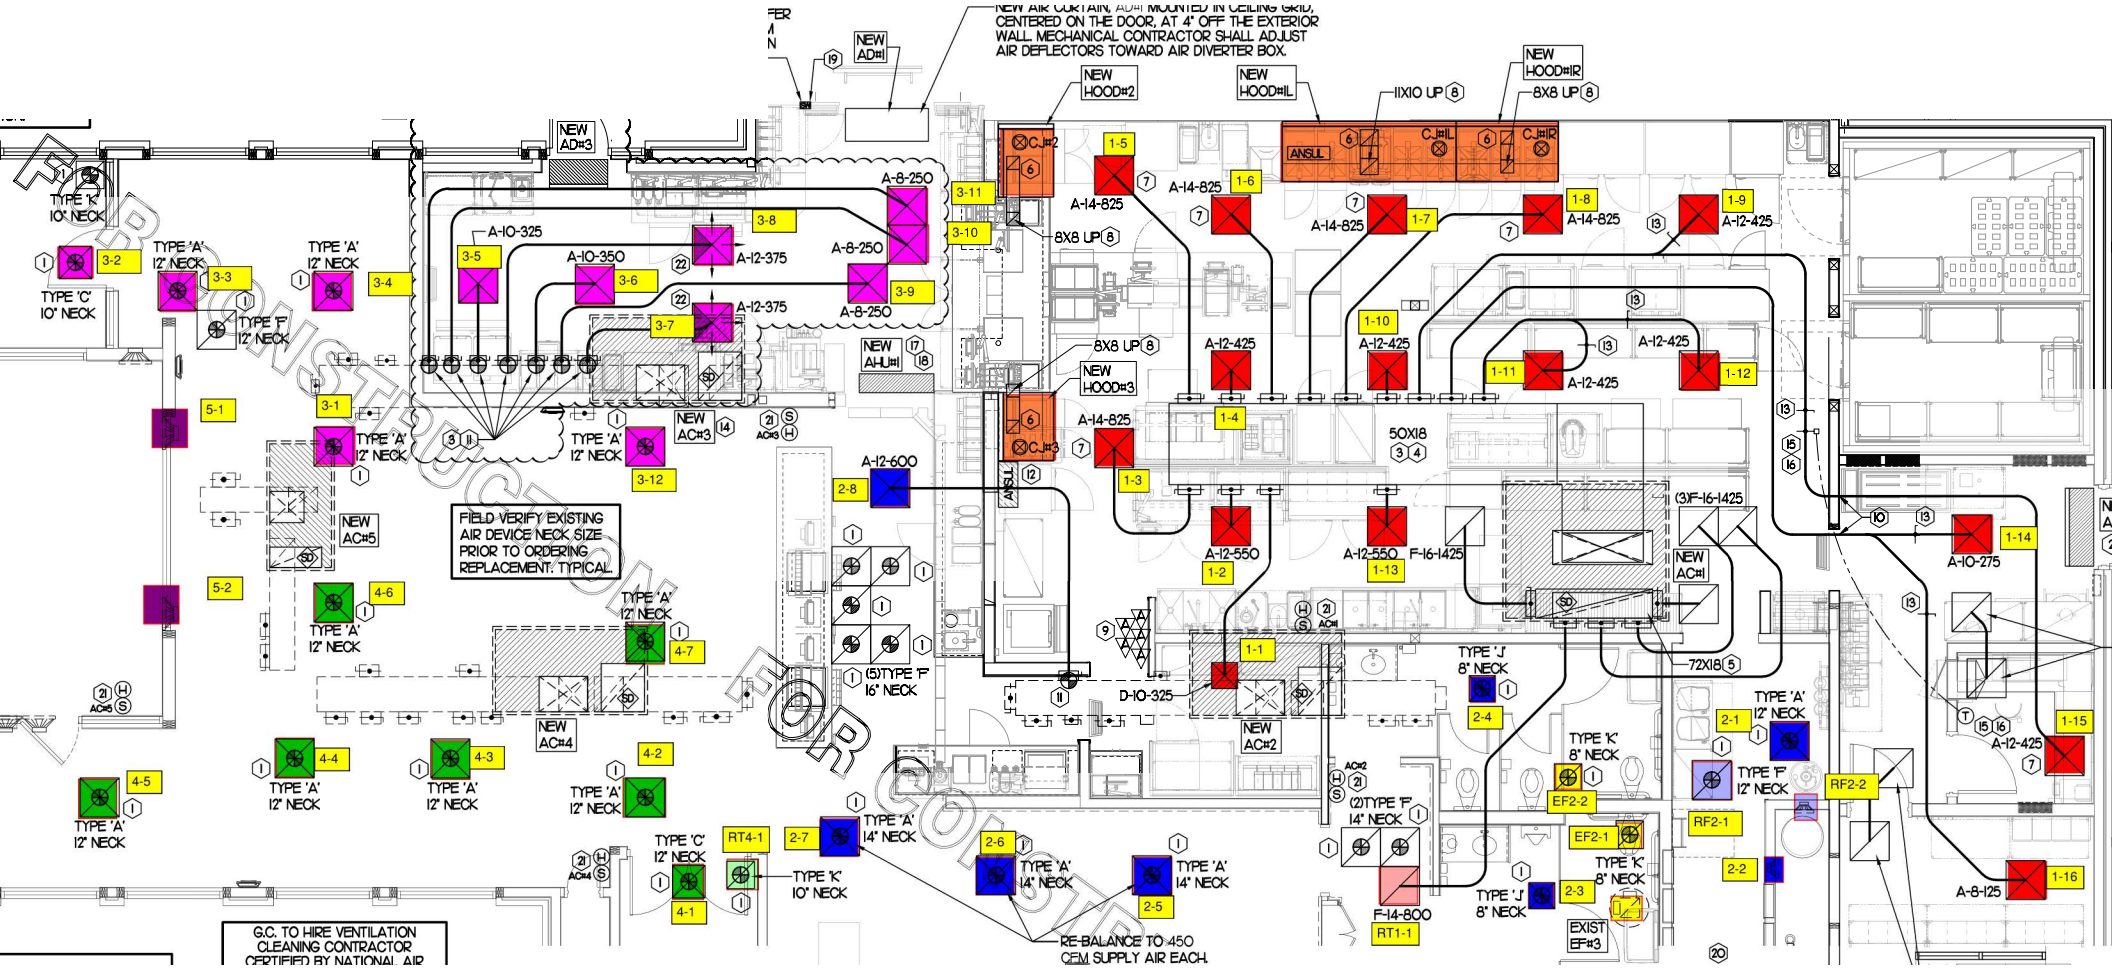
NEW AIR CURTAIN, ADJ. MOUNTED IN CEILING GRID, CENTERED ON THE DOOR, AT 4' OFF THE EXTERIOR WALL. MECHANICAL CONTRACTOR SHALL ADJUST AIR DEFLECTORS TOWARD AIR DIVERTER BOX.
NEW AD#1
NEW AD#3
NEW HOOD#2
NEW HOOD#1L
NEW HOOD#1R
11X10 UP
8X8 UP
NEW HOOD#3
NEW AHU#1
NEW AC#1
NEW AC#2
NEW AC#3
NEW AC#4
NEW AC#5
FIELD VERIFY EXISTING AIR DEVICE NECK SIZE PRIOR TO ORDERING REPLACEMENT. TYPICAL.
G.C. TO HIRE VENTILATION CLEANING CONTRACTOR CERTIFIED BY NATIONAL AIR
RE-BALANCE TO 450 CFM SUPPLY AIR EACH.
EXIST EF#3
RF2-1
RF2-2
EF2-1
EF2-2
RT1-1
RT4-1
F-14-800
D-10-325
F-16-1425
(3)F-16-1425
(5)TYPE 'F' 16" NECK
(2)TYPE 'F' 14" NECK
TYPE 'A' 14" NECK
TYPE 'A' 12" NECK
TYPE 'C' 12" NECK
TYPE 'C' 10" NECK
TYPE 'K' 10" NECK
TYPE 'K' 8" NECK
TYPE 'J' 8" NECK
TYPE 'F' 12" NECK
A-8-250
A-10-325
A-10-350
A-12-375
A-14-825
A-12-425
A-12-550
A-12-600
A-10-275
A-8-125
50X18
72X18
FOR CONSTRUCTION
FOR CONSTRUCTION