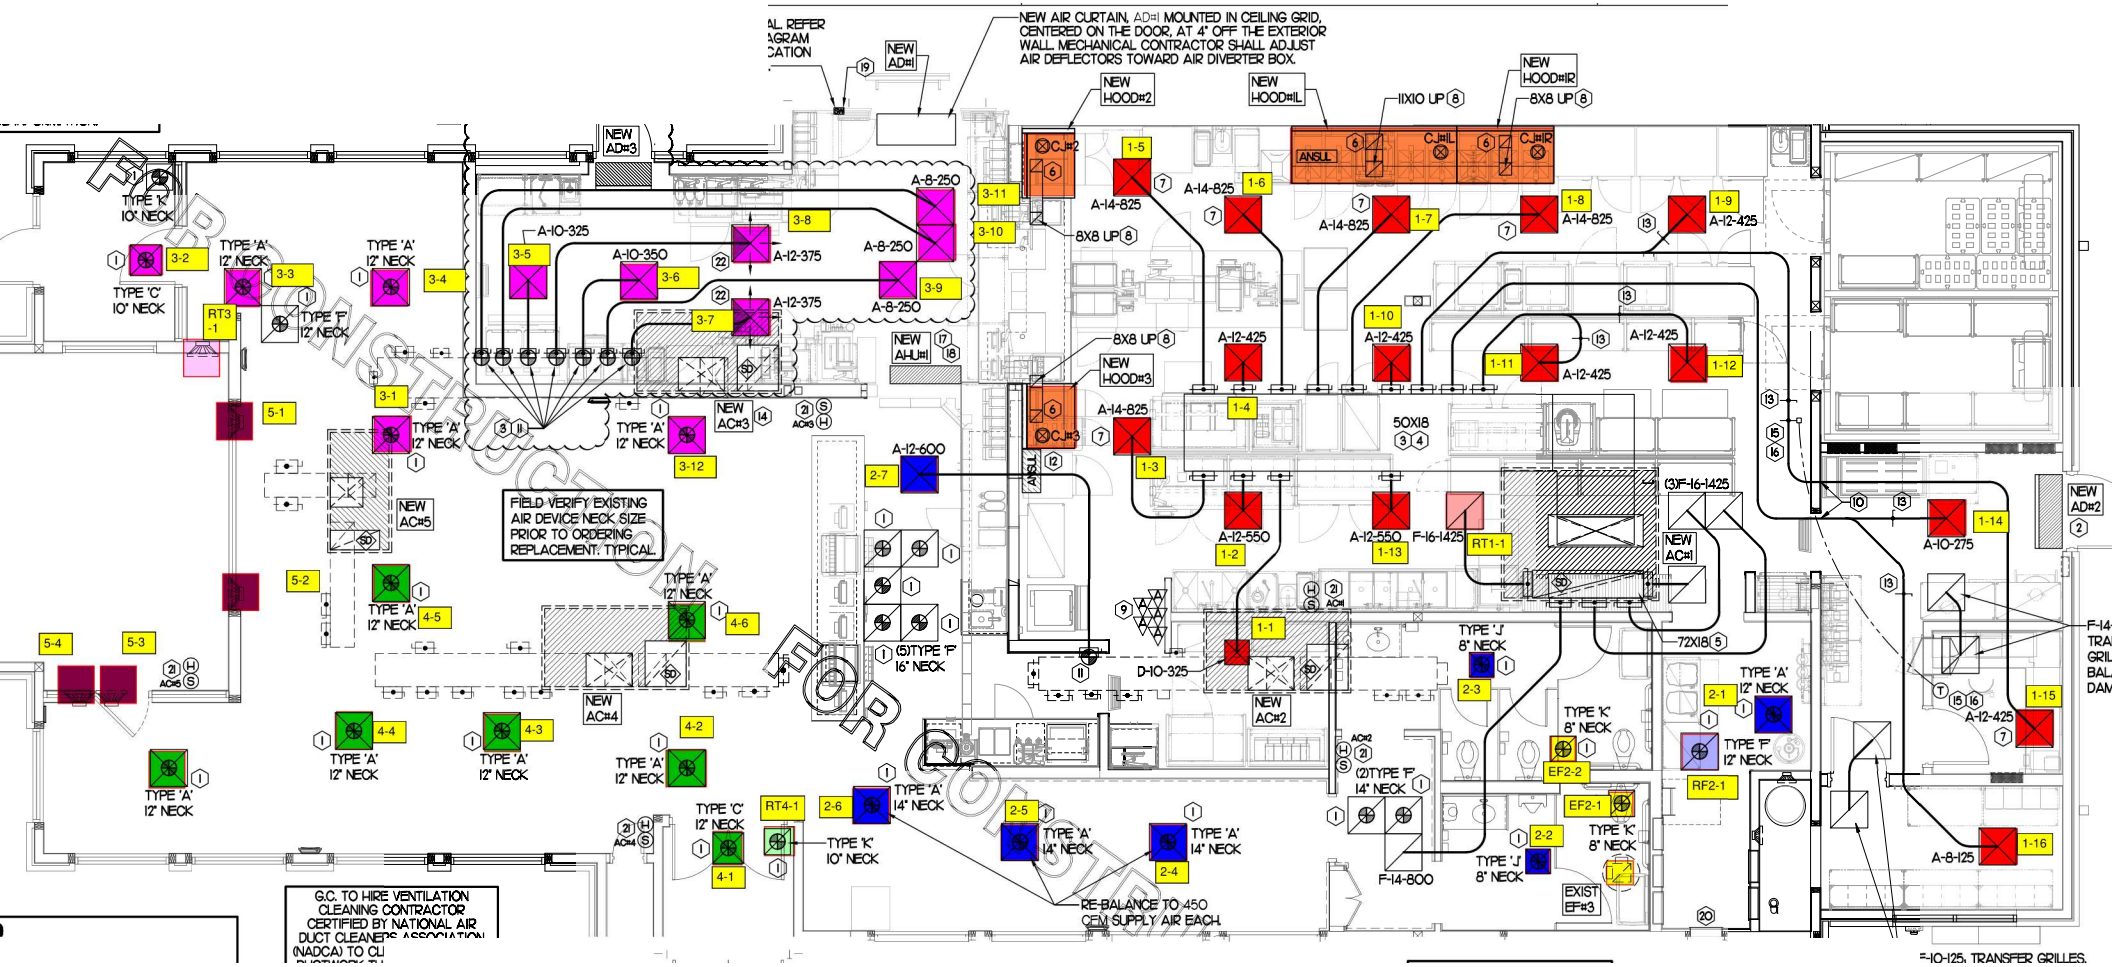
NEW AIR CURTAIN, AD#1 MOUNTED IN CEILING GRID, CENTERED ON THE DOOR, AT 4' OFF THE EXTERIOR WALL. MECHANICAL CONTRACTOR SHALL ADJUST AIR DEFLECTORS TOWARD AIR DIVERTER BOX.
NEW AD#1
NEW AD#3
NEW AD#2
NEW HOOD#2
NEW HOOD#1L
NEW HOOD#1R
NEW HOOD#3
11X10 UP
8X8 UP
CJ#1L
CJ#1R
CJ#2
CJ#3
ANSUL
A-14-825
A-12-425
A-12-550
A-12-600
A-10-325
A-10-350
A-12-375
A-8-250
A-10-275
A-8-125
F-16-1425
RT1-1
50X18
72X18
(3)F-16-1425
D-10-325
NEW AC#1
NEW AC#2
NEW AC#3
NEW AC#4
NEW AC#5
NEW AH#1
TYPE 'K' 10" NECK
TYPE 'C' 10" NECK
TYPE 'A' 12" NECK
TYPE 'F' 12" NECK
RT3-1
FIELD VERIFY EXISTING AIR DEVICE NECK SIZE PRIOR TO ORDERING REPLACEMENT. TYPICAL.
(5)TYPE 'F' 16" NECK
TYPE 'A' 14" NECK
TYPE 'C' 12" NECK
RT4-1
TYPE 'J' 8" NECK
TYPE 'K' 8" NECK
(2)TYPE 'F' 14" NECK
F-14-800
EF2-1
EF2-2
RF2-1
EXIST EF#3
RE-BALANCE TO 450 CFM SUPPLY AIR EACH.
G.C. TO HIRE VENTILATION CLEANING CONTRACTOR CERTIFIED BY NATIONAL AIR DUCT CLEANERS ASSOCIATION (NADCA) TO CL
F-10-125, TRANSFER GRILLES,
FOR CONSTRUCTION
FOR CONSTRUCTION