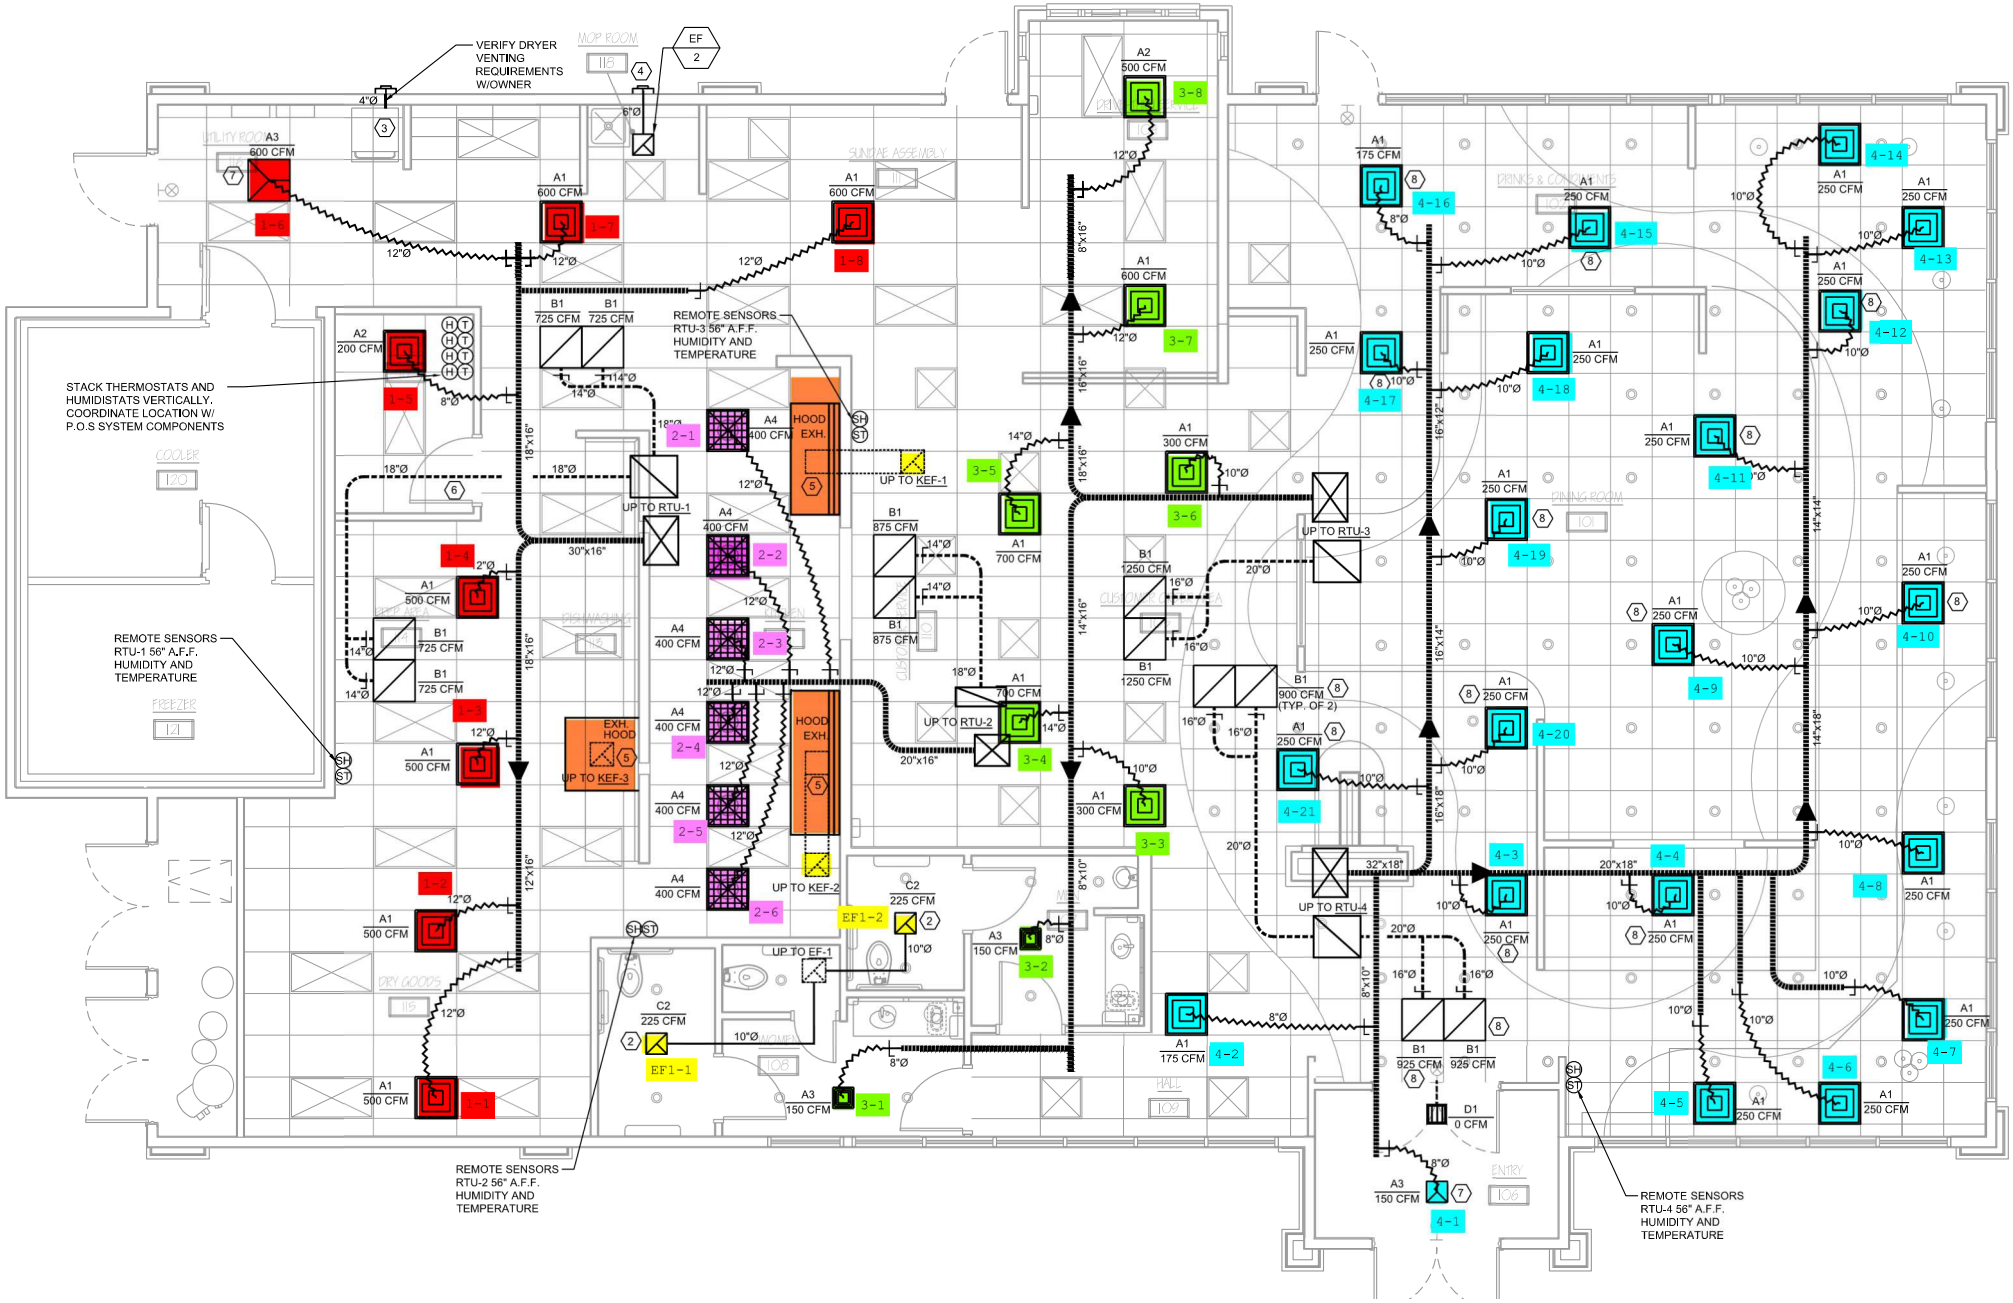
VERIFY DRYER VENTING REQUIREMENTS W/OWNER
STACK THERMOSTATS AND HUMIDISTATS VERTICALLY. COORDINATE LOCATION W/ P.O.S SYSTEM COMPONENTS
REMOTE SENSORS RTU-1 56" A.F.F. HUMIDITY AND TEMPERATURE
REMOTE SENSORS RTU-2 56" A.F.F. HUMIDITY AND TEMPERATURE
REMOTE SENSORS RTU-3 56" A.F.F. HUMIDITY AND TEMPERATURE
REMOTE SENSORS RTU-4 56" A.F.F. HUMIDITY AND TEMPERATURE
UP TO RTU-1
UP TO RTU-2
UP TO RTU-3
UP TO RTU-4
UP TO KEF-1
UP TO KEF-2
UP TO KEF-3
UP TO EF-1
HOOD EXH.
EXH. HOOD
EF1-1
EF1-2
EF 2
MOP ROOM
UTILITY ROOM
COOLER
FREEZER
DRY GOODS
DINING ROOM
ENTRY
HALL