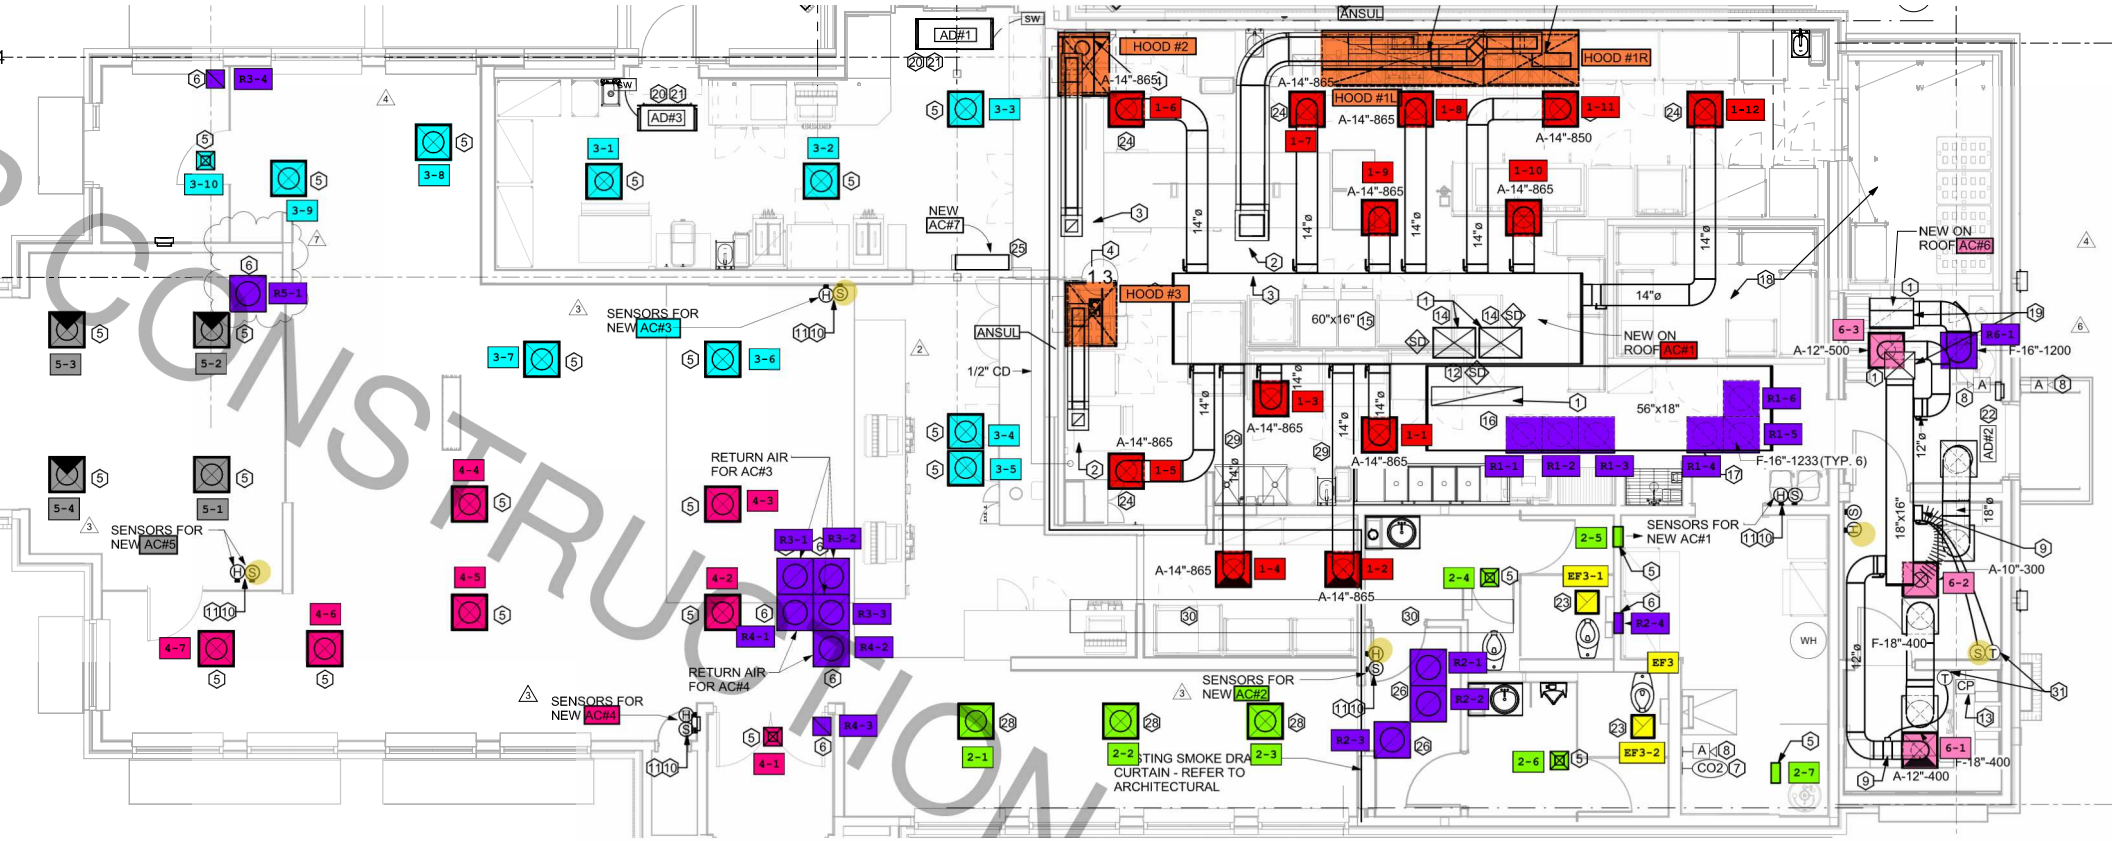

CONSTRUCTION