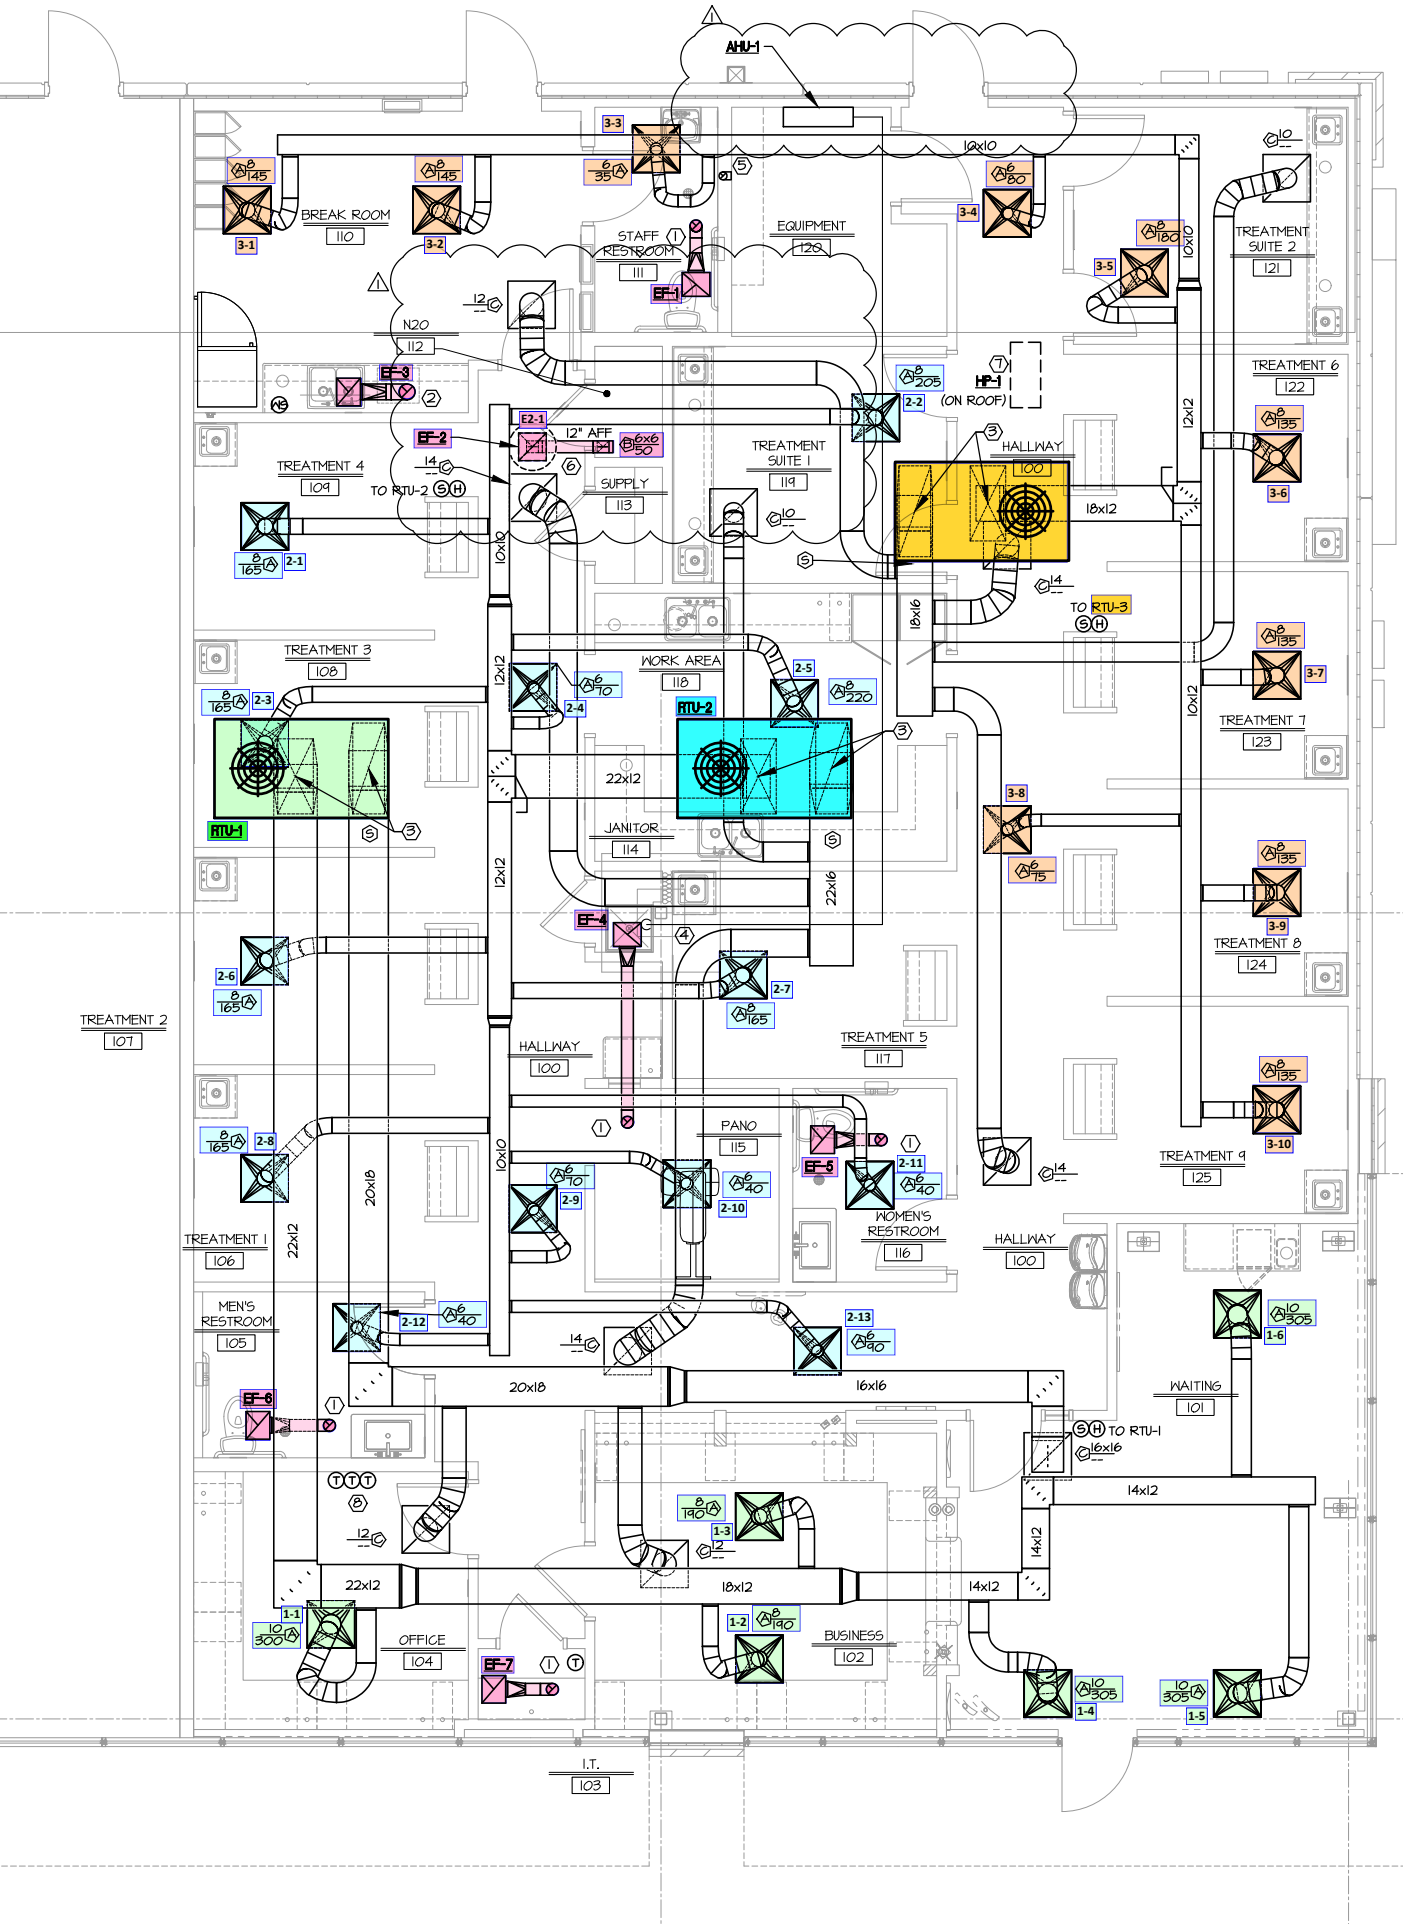

FLOOR PLAN - MECHANICAL

1
M101

SCALE: 1/4" = 1'-0"