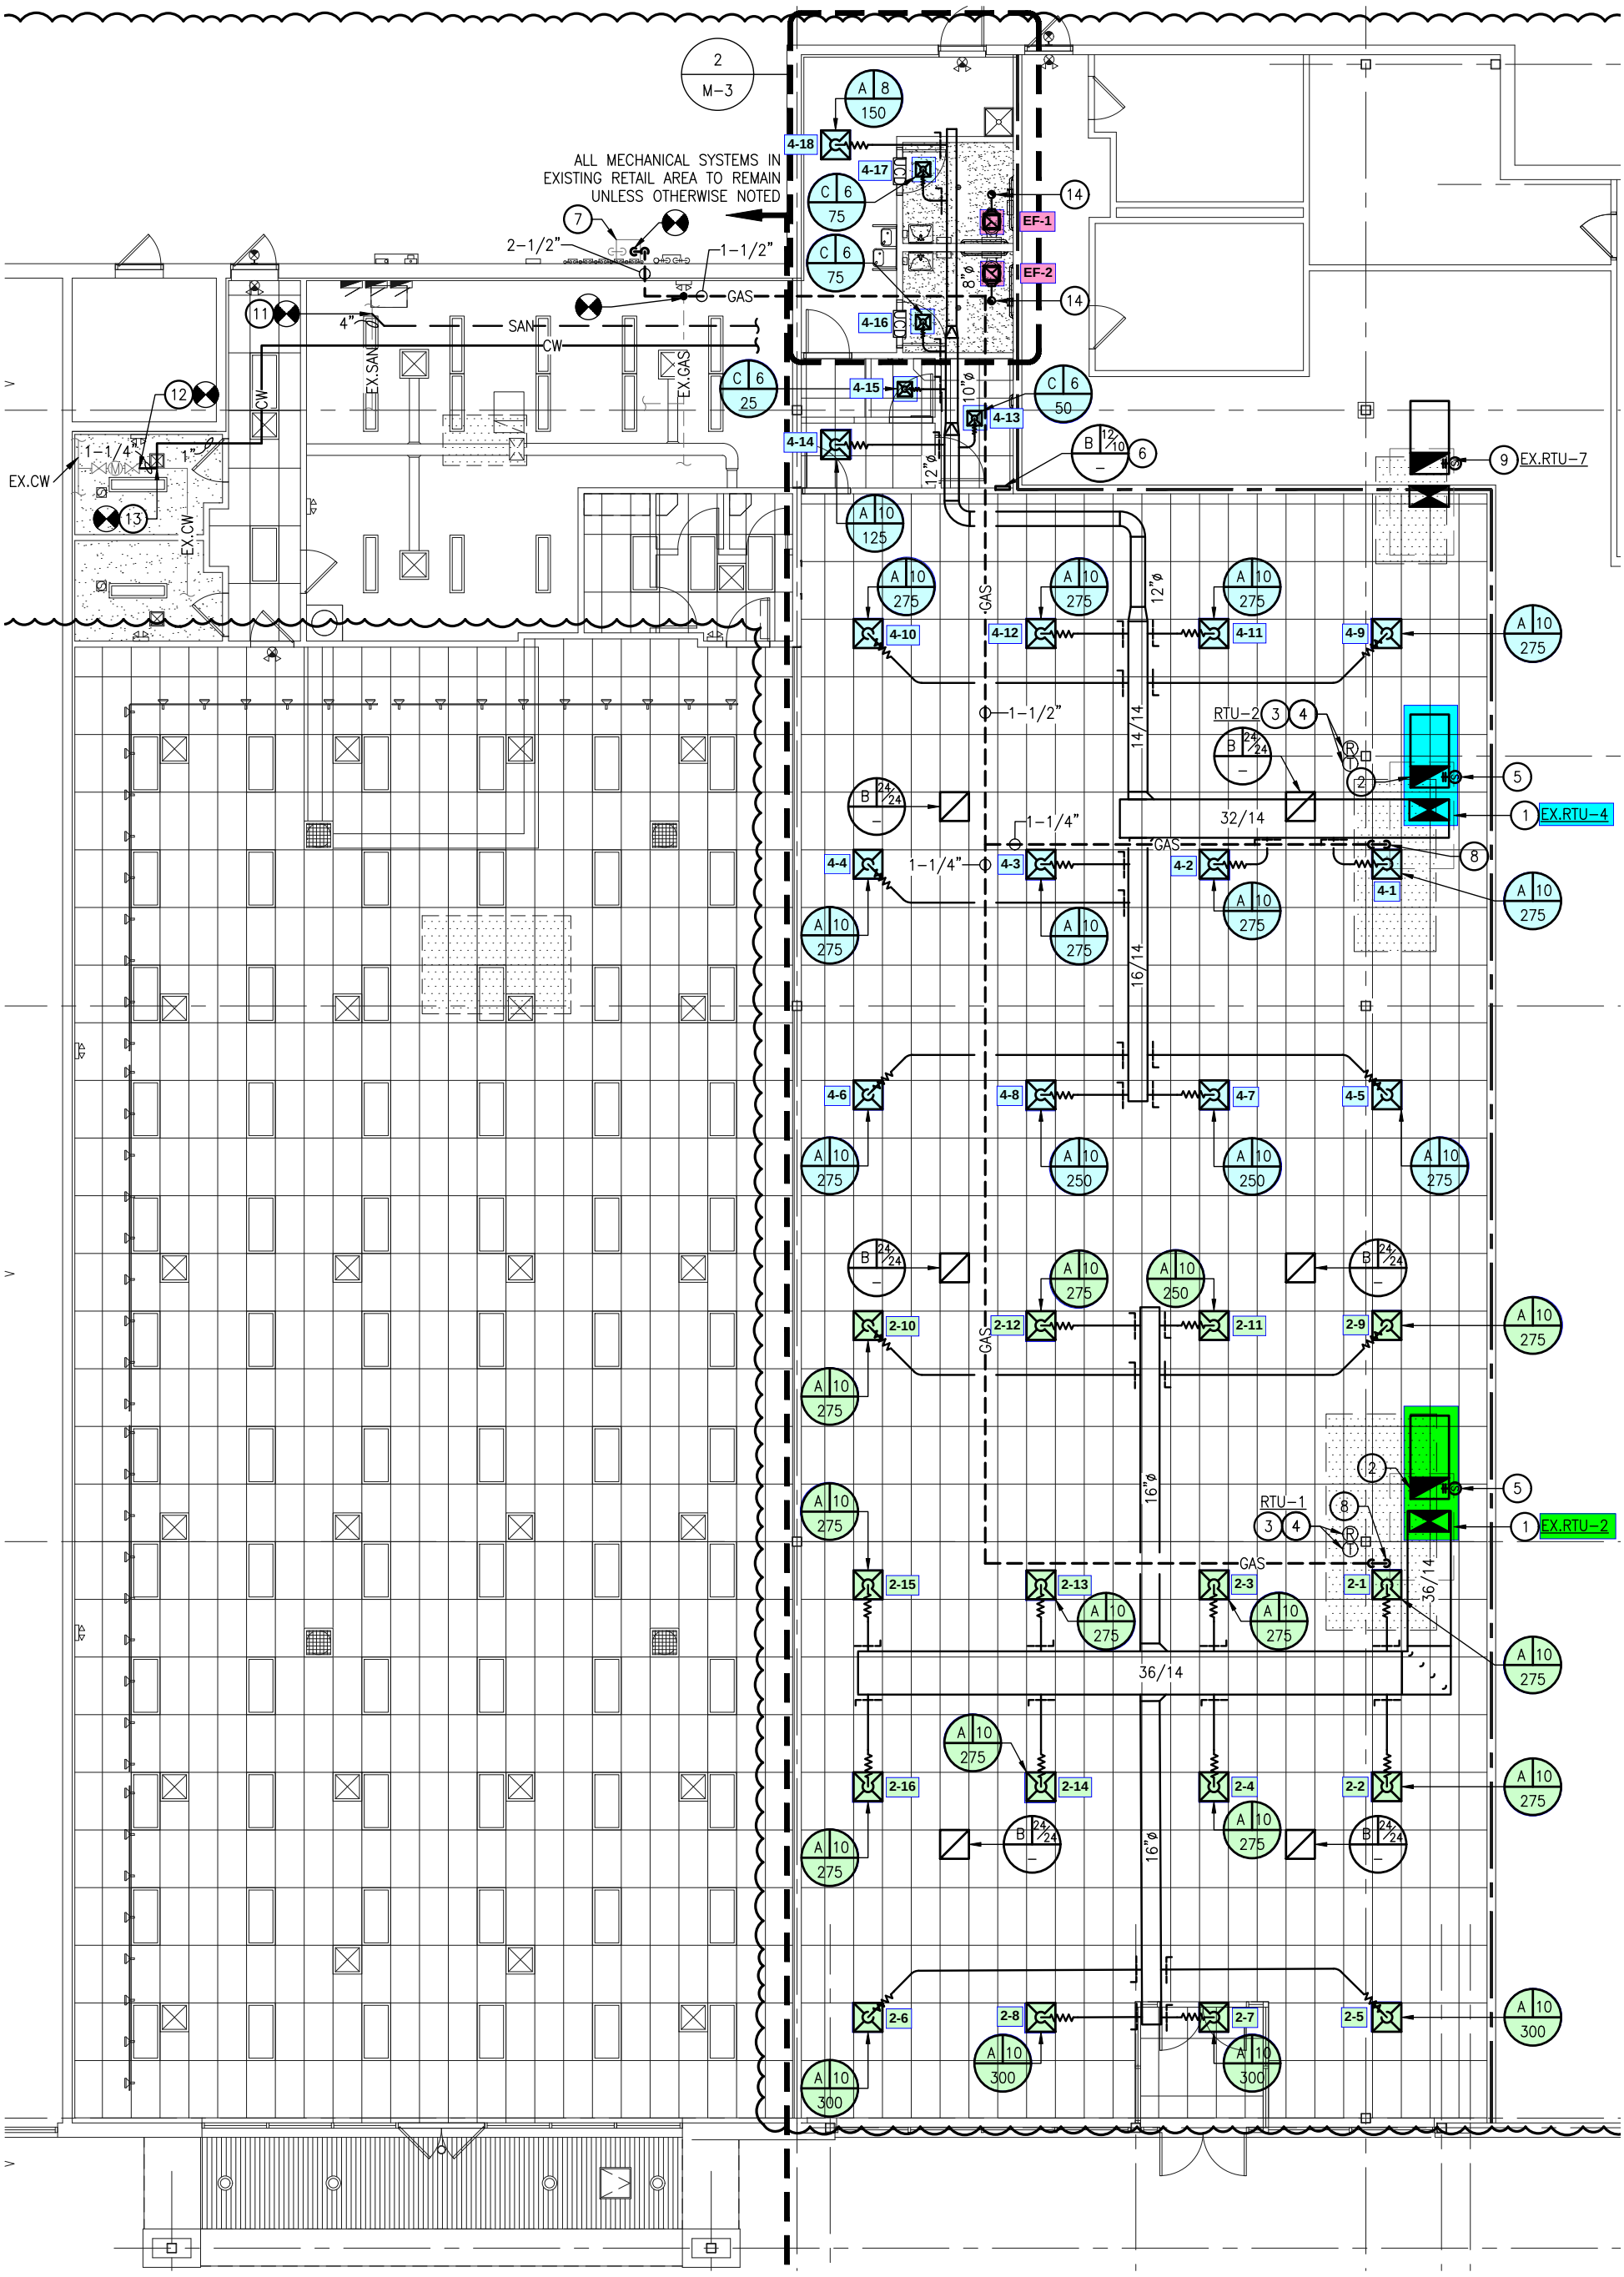

1 M-3 MECHANICAL PLANS

Rainbow Clothes Surrey Square (Norwood, OH)