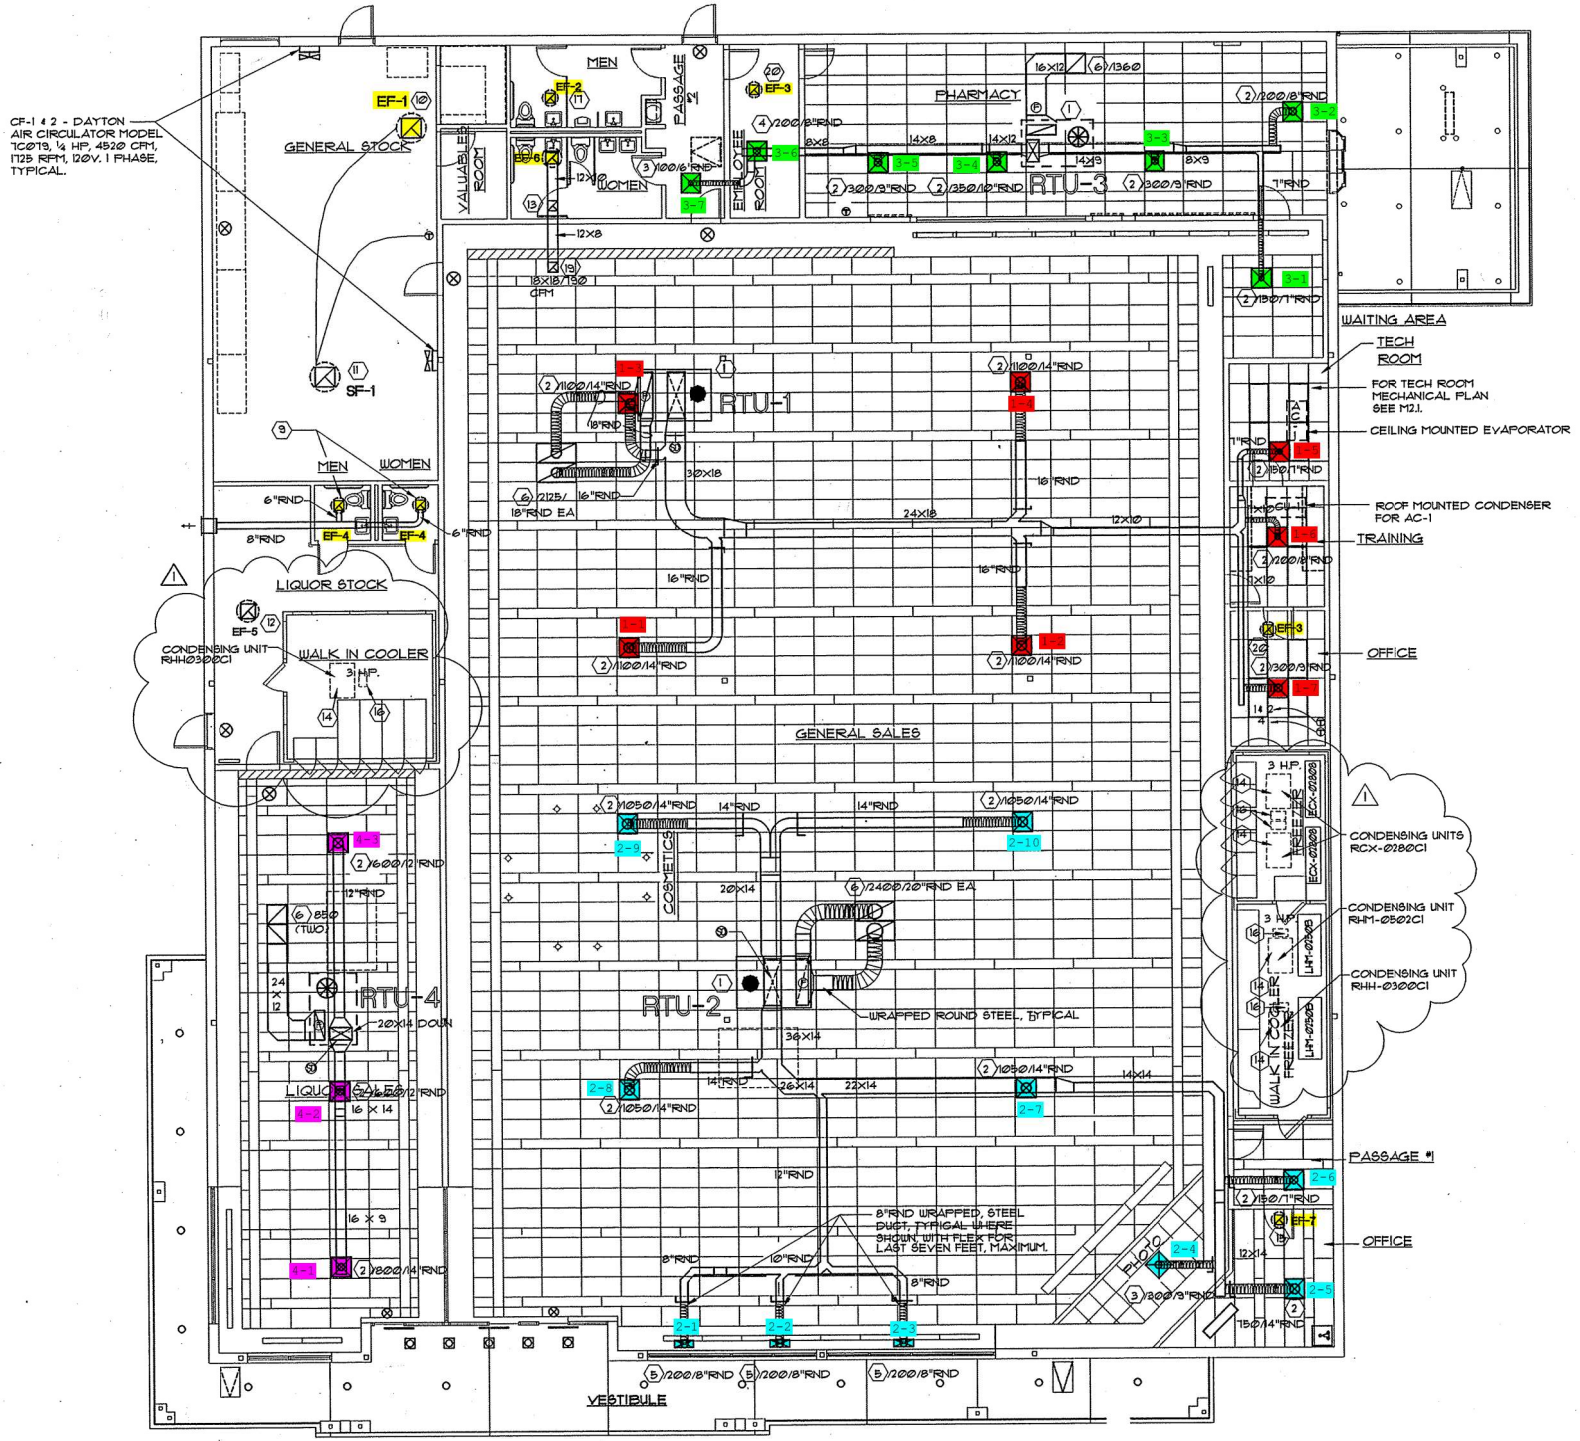
CF-1 & 2 - DAYTON AIR CIRCULATOR MODEL 7C019, ¼ HP, 4520 CFM, 1125 RPM, 120V. 1 PHASE, TYPICAL.
GENERAL STOCK
EF-1
SF-1
MEN
WOMEN
PASSAGE 12
EMPLOYEE ROOM
VALUABLE ROOM
PHARMACY
RTU-3
RTU-1
RTU-2
RTU-4
WAITING AREA
TECH ROOM
FOR TECH ROOM MECHANICAL PLAN SEE M2.1.
CEILING MOUNTED EVAPORATOR
ROOF MOUNTED CONDENSER FOR AC-1
TRAINING
OFFICE
LIQUOR STOCK
WALK IN COOLER
CONDENSING UNIT RHH0300C1
GENERAL SALES
COSMETICS
LIQUOR
WRAPPED ROUND STEEL, TYPICAL
8"RND WRAPPED, STEEL DUCT, TYPICAL UNLESS SHOWN WITH FLEX FOR LAST SEVEN FEET, MAXIMUM.
CONDENSING UNITS RCX-0180C1
CONDENSING UNIT RHM-0502C1
CONDENSING UNIT RHH-0300C1
PASSAGE #1
OFFICE
VESTIBULE
MECHANICAL PLAN
SCALE: 1/8" = 1'-0"
N