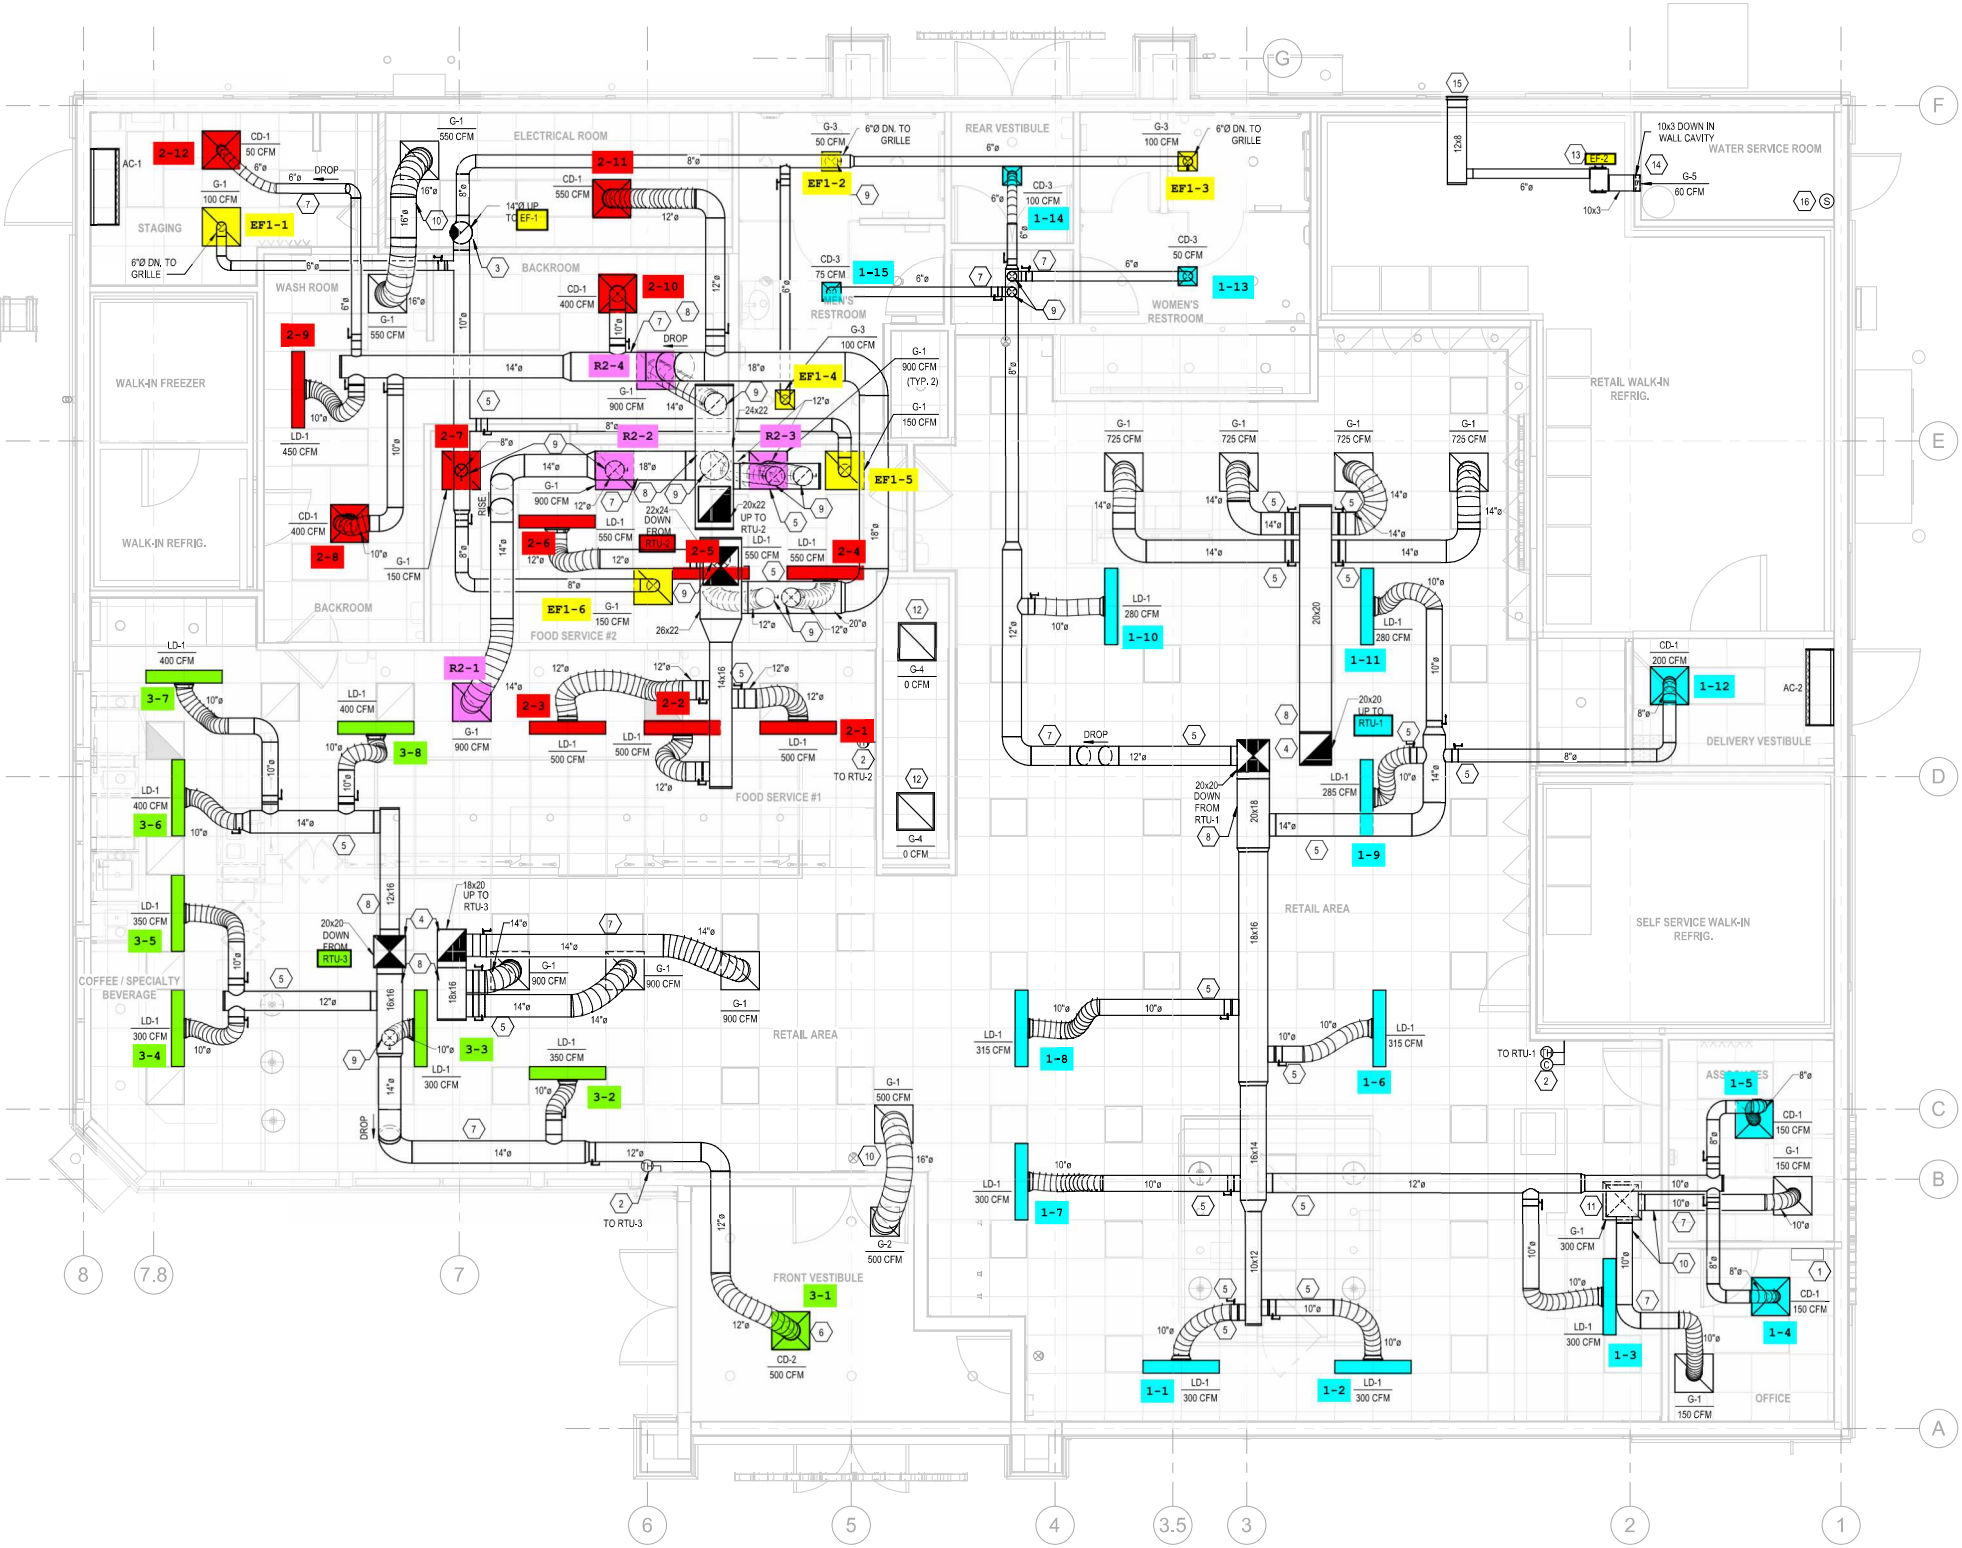
ELECTRICAL ROOM
STAGING
WASH ROOM
BACKROOM
WALK-IN FREEZER
WALK-IN REFRIG.
FOOD SERVICE #2
FOOD SERVICE #1
COFFEE / SPECIALTY BEVERAGE
RETAIL AREA
FRONT VESTIBULE
REAR VESTIBULE
MEN'S RESTROOM
WOMEN'S RESTROOM
WATER SERVICE ROOM
RETAIL WALK-IN REFRIG.
DELIVERY VESTIBULE
SELF SERVICE WALK-IN REFRIG.
ASSOCIATES
OFFICE
EF1-1
EF1-2
EF1-3
EF1-4
EF1-5
EF1-6
R2-1
R2-2
R2-3
R2-4
RTU-1
RTU-2
RTU-3
TO RTU-1
TO RTU-2
TO RTU-3