: REFRIGERANT LINE
:RIGERANT PIPING TO
SHROUD AS SHOWN

CTIONS AND AS

HITECTURAL AND
/ CHIPOTLE ON

'00. TYPICAL.
NOTE KEY OPERATED
TYPICAL.
700. SEE ELECTRICAL
STICKERS ON FACE OF
THE REME HALO

OUTSIDE AIR
AIR INTAKE AND
MATION ON WATER

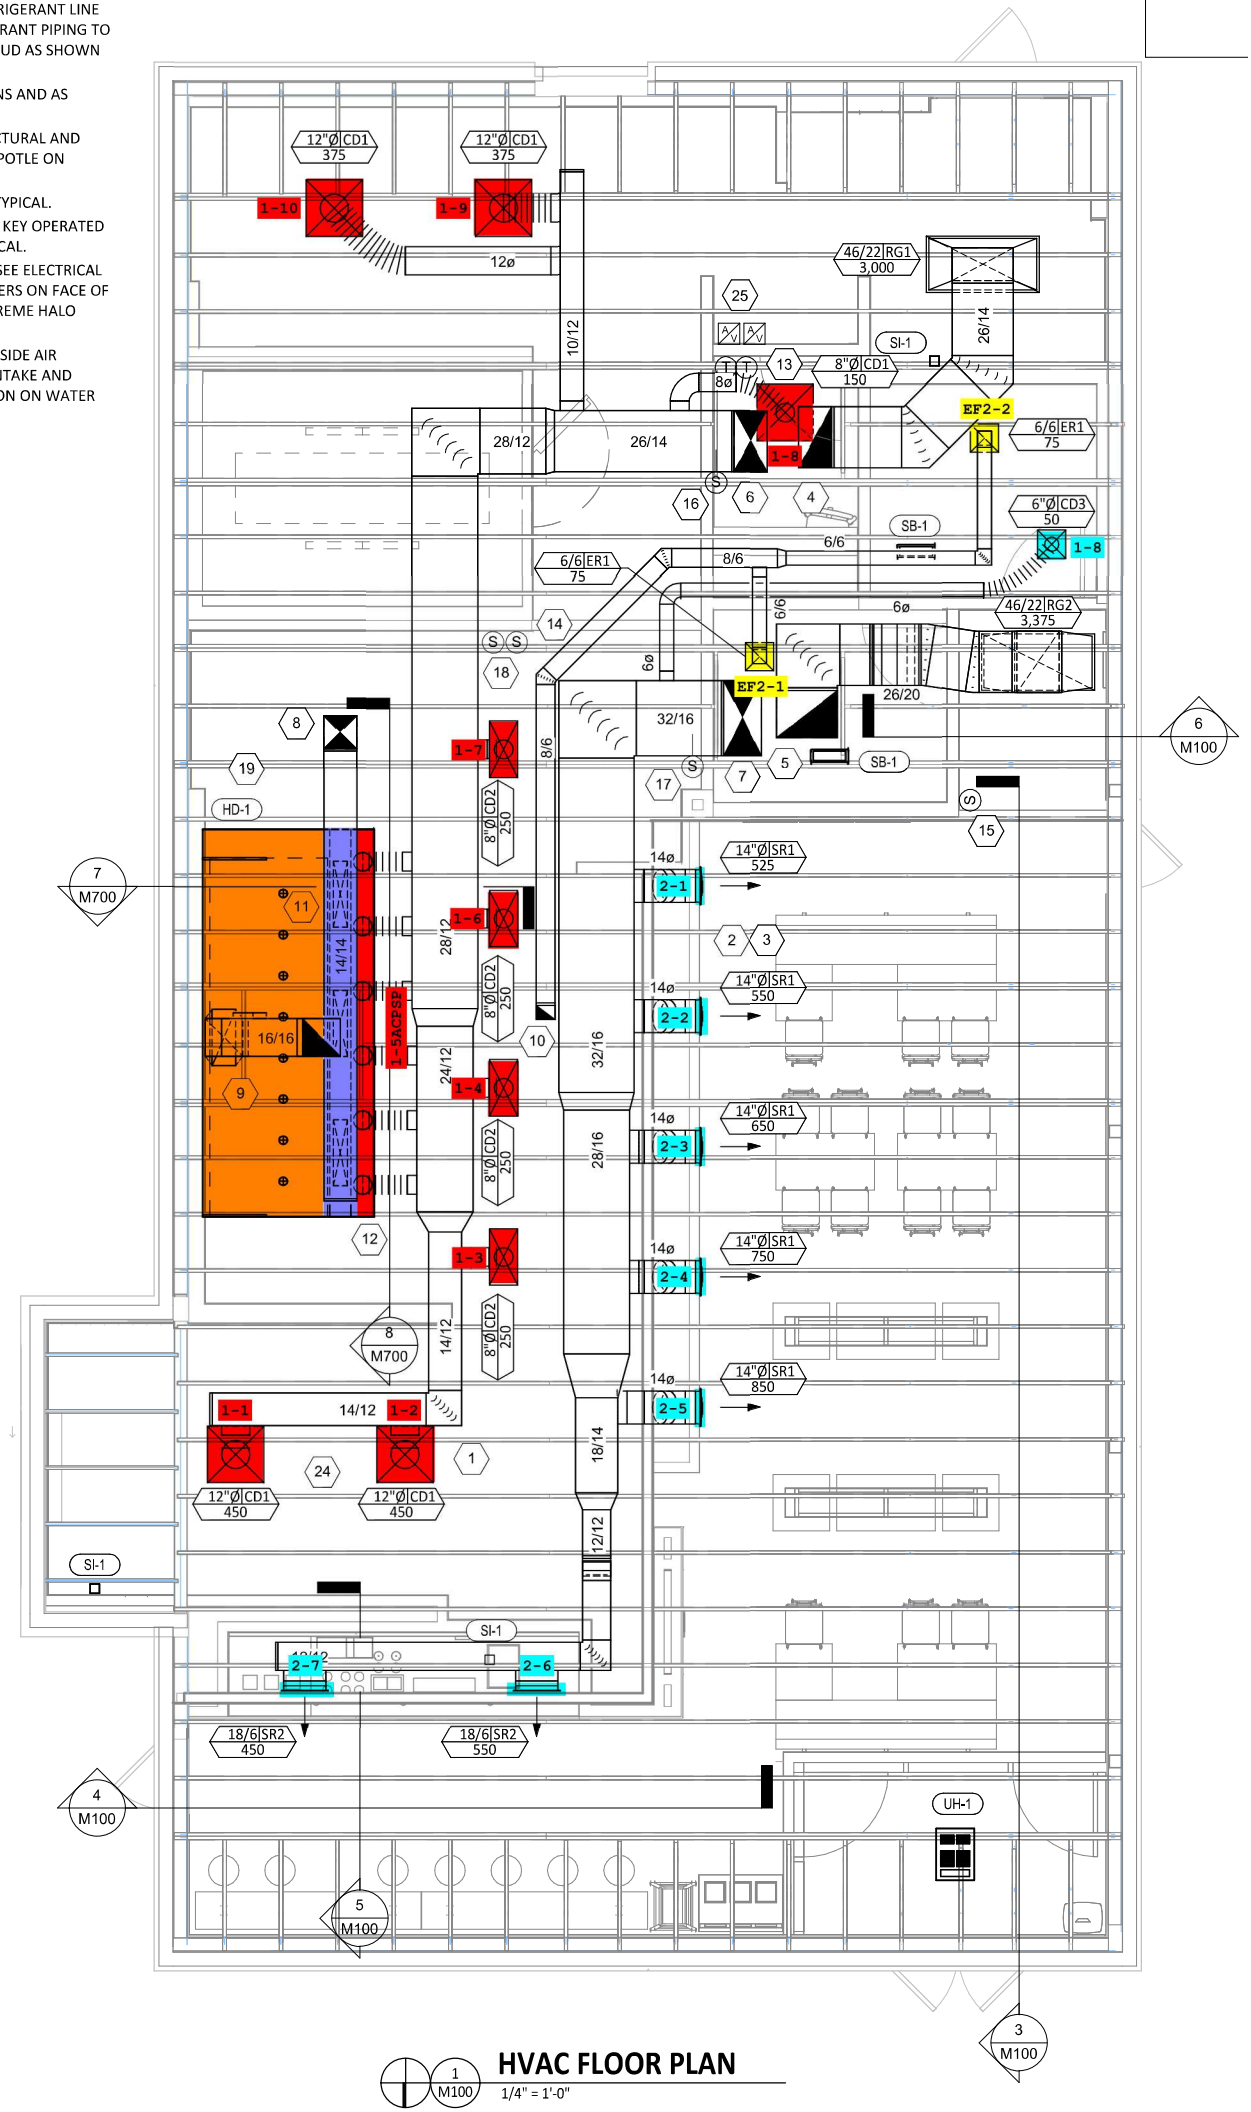

1 M100

HVAC FLOOR PLAN

1/4" = 1'-0"