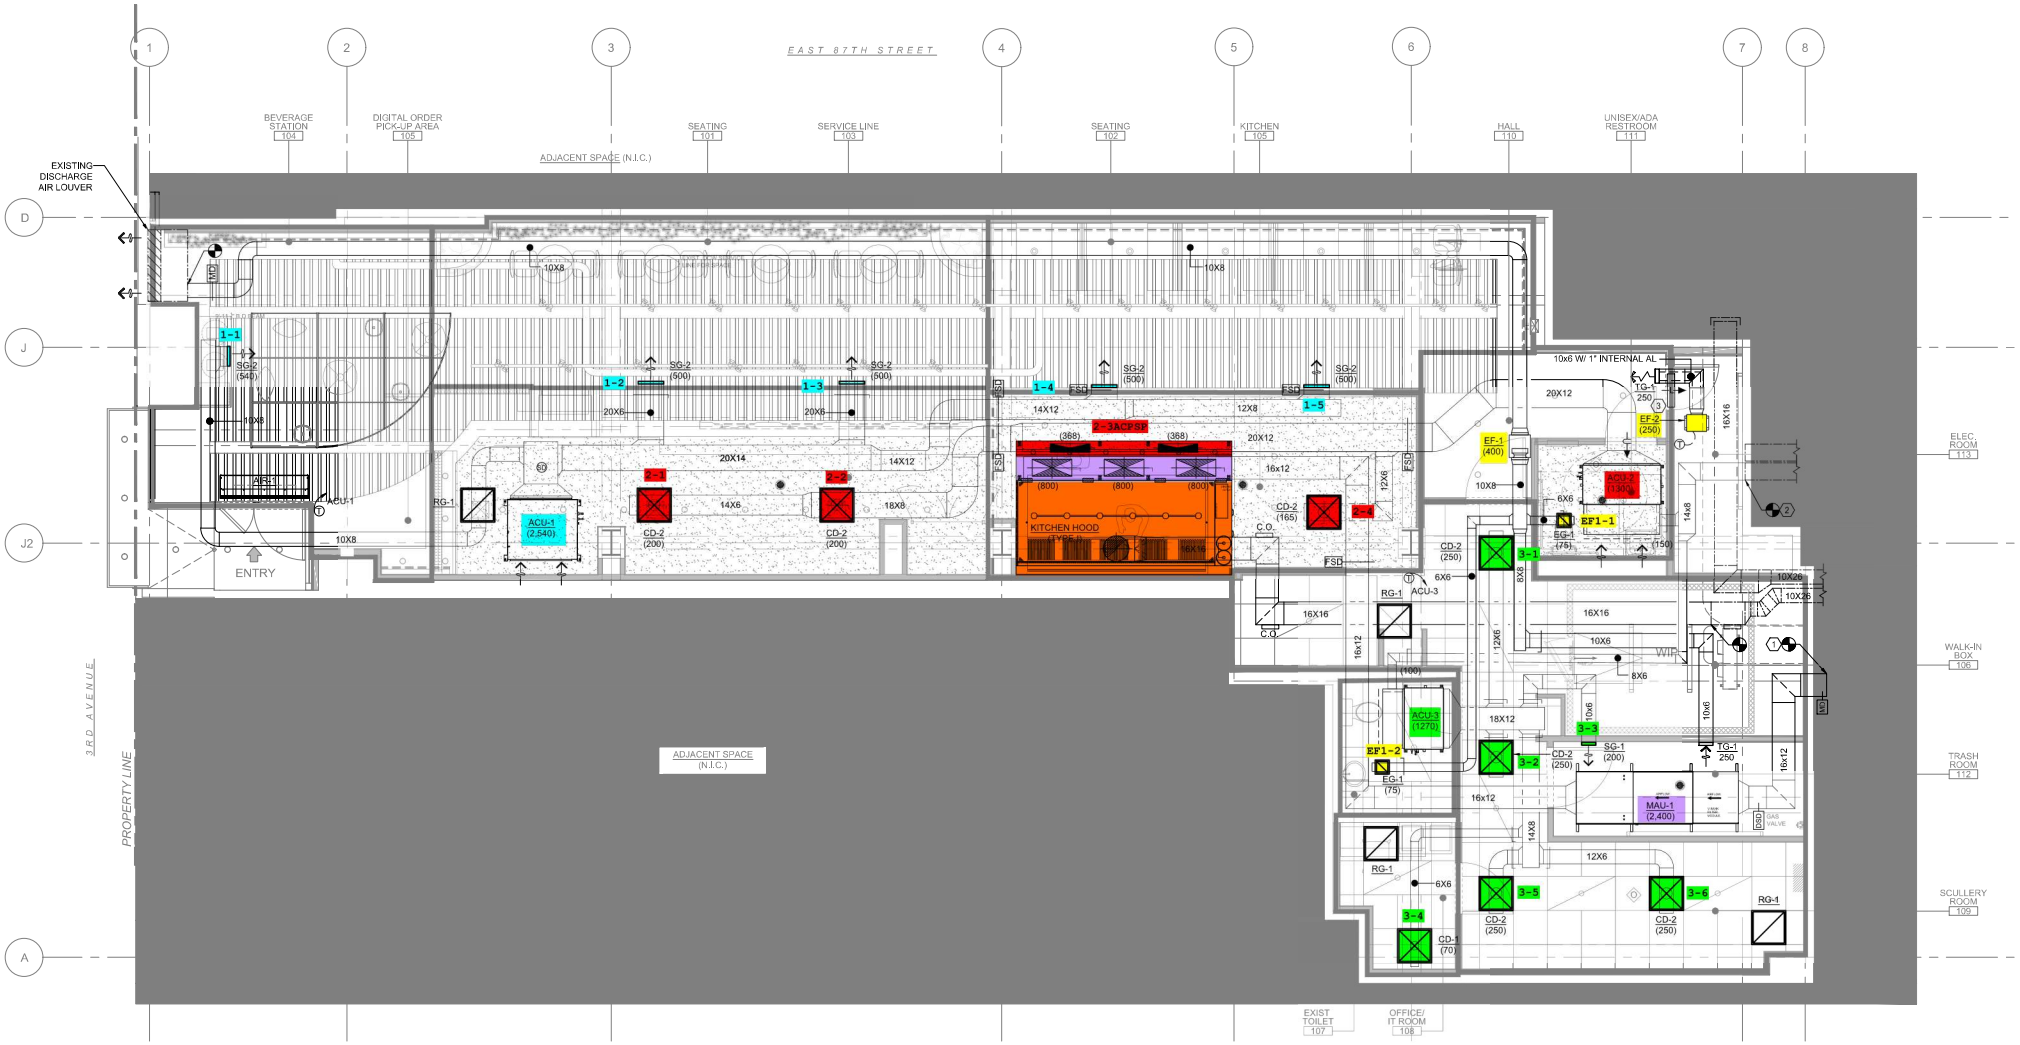

1 M101 FIRST FLOOR MECHANICAL DUCTWORK PLAN

1/4" = 1'-0"