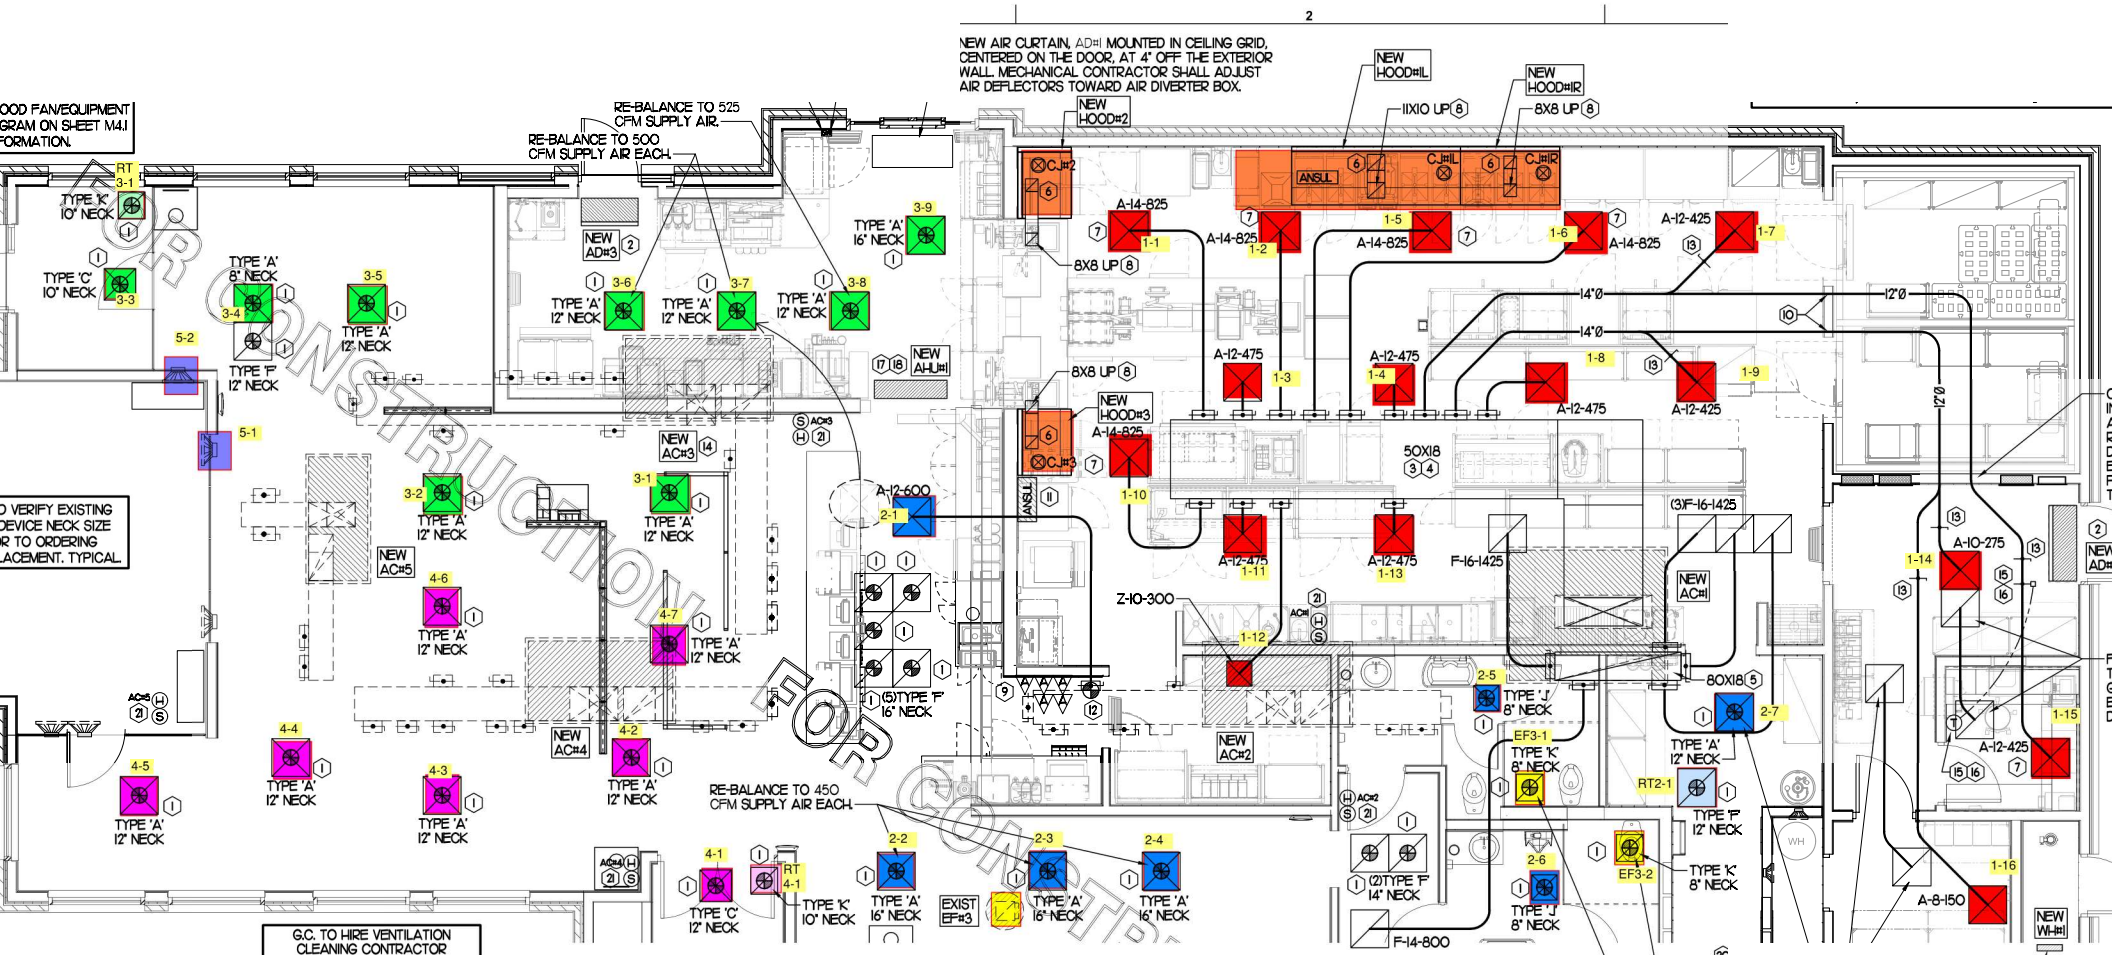
NEW AIR CURTAIN, AD#1 MOUNTED IN CEILING GRID, CENTERED ON THE DOOR, AT 4' OFF THE EXTERIOR WALL. MECHANICAL CONTRACTOR SHALL ADJUST AIR DEFLECTORS TOWARD AIR DIVERTER BOX.
RE-BALANCE TO 525 CFM SUPPLY AIR.
RE-BALANCE TO 500 CFM SUPPLY AIR EACH.
RE-BALANCE TO 450 CFM SUPPLY AIR EACH.
NEW HOOD#1L
NEW HOOD#1R
NEW HOOD#2
NEW HOOD#3
11X10 UP
8X8 UP
50X18
80X18
14"Ø
12"Ø
A-14-825
A-12-475
A-12-425
A-12-600
A-10-275
A-8-150
Z-10-300
F-16-1425
(3)F-16-1425
F-14-800
NEW AC#1
NEW AC#2
NEW AC#3
NEW AC#4
NEW AC#5
NEW AD#3
NEW AH-U#1
NEW WI-#1
EXIST EF#3
EF3-1
EF3-2
RT2-1
TYPE 'A' 12" NECK
TYPE 'A' 16" NECK
TYPE 'C' 10" NECK
TYPE 'C' 12" NECK
TYPE 'K' 10" NECK
TYPE 'K' 8" NECK
TYPE 'F' 12" NECK
TYPE 'F' 14" NECK
TYPE 'J' 8" NECK
(5)TYPE 'F' 16" NECK
(2)TYPE 'F' 14" NECK
G.C. TO HIRE VENTILATION CLEANING CONTRACTOR
O VERIFY EXISTING DEVICE NECK SIZE R TO ORDERING LACEMENT. TYPICAL.
OOD FAN/EQUIPMENT GRAM ON SHEET M4.1 FORMATION.
FOR CONSTRUCTION
FOR CONTRACTOR