AP AND SLOPE REFRIGERANT
.LLATION SHALL COMPLY WITH
INE SET UNDER THE ROOF
" HOLE IN WALK-IN COOLER
LER MANUFACTURER'S
D.
F AS DETAILED IN THE
DOR TO INSTALL REFRIGERANT
ALVE, TEMPERATURE
IL, LOW AMBIENT CONTROLS,
ERANT LINES PER
IETRATIONS THROUGH ROOF.
ARD 15. INSTALL THE
J 3' OF THE REMOTE
POSED TO PUBLIC VIEW
IN THE ARCHITECTURAL

STALLATION INSTRUCTIONS
AL DRAWINGS.
ETAILED IN THE
REASE VIROGUARD SYSTEM

EM PER DETAIL 1/M700.

JNCIATOR WITH REMOTE KEY
TECTOR. MOUNT UNIT 60"
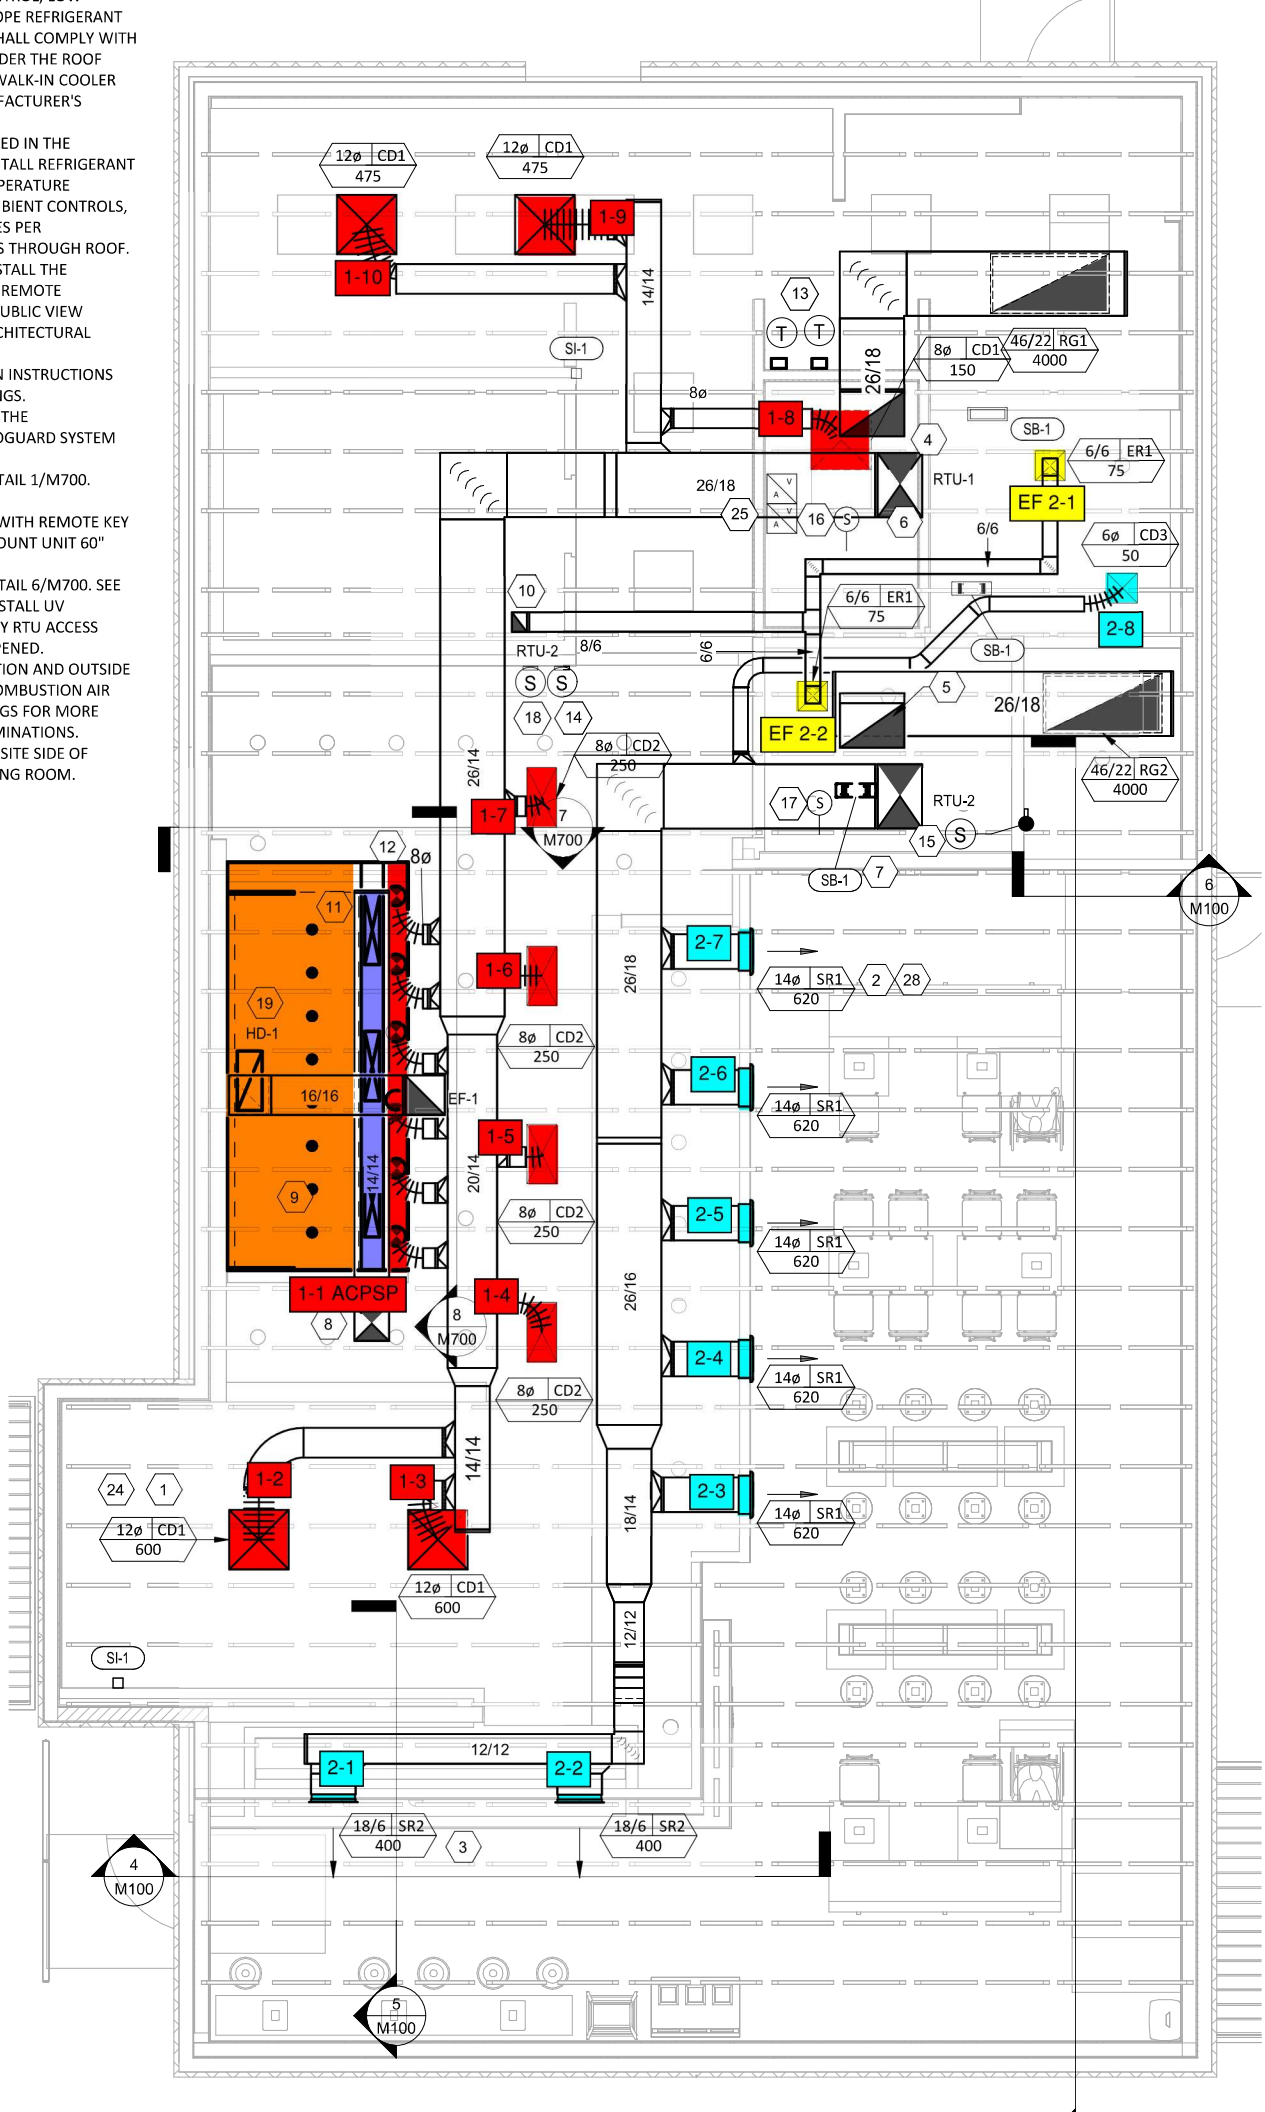
RTU PER DETAIL 6/M700. SEE
MATION. INSTALL UV
AND ON ANY RTU ACCESS
ISIBLE IF OPENED.
: TERMINATION AND OUTSIDE
HEATER COMBUSTION AIR
IG DRAWINGS FOR MORE
N AIR TERMINATIONS.
L ON OPPOSITE SIDE OF
N THE DINING ROOM.