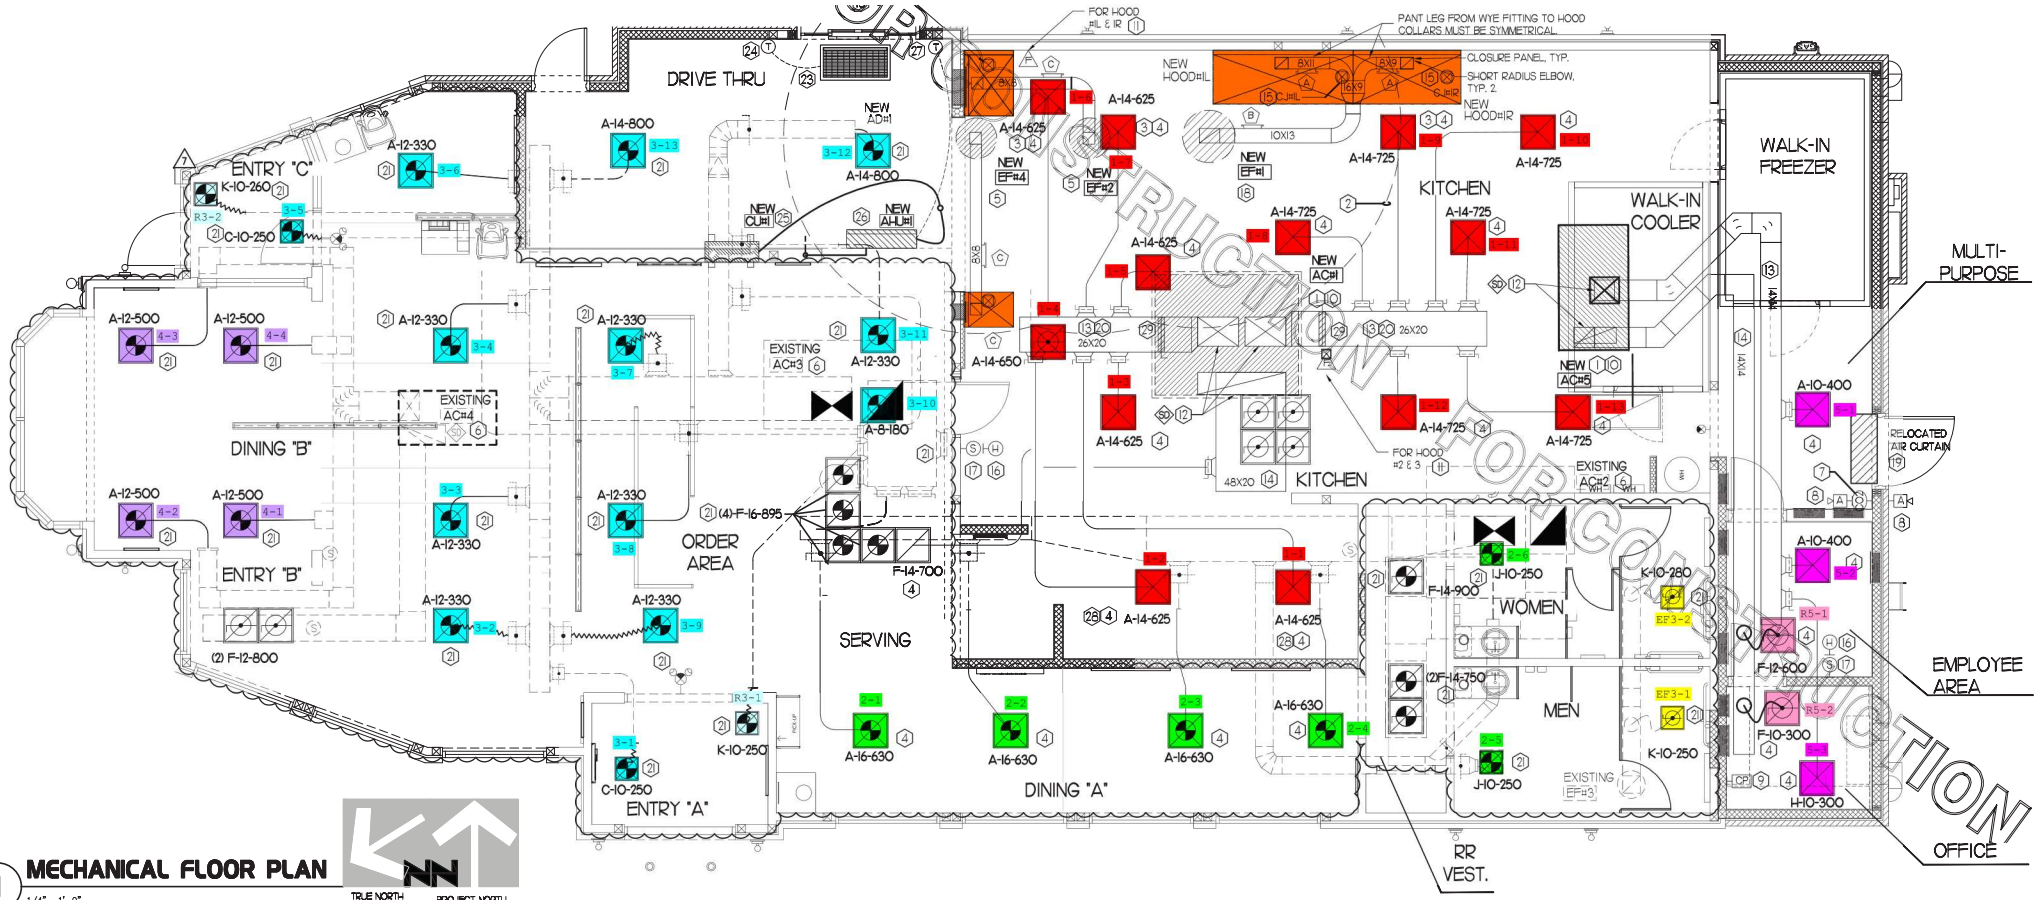

1 MECHANICAL FLOOR PLAN

TRUE NORTH