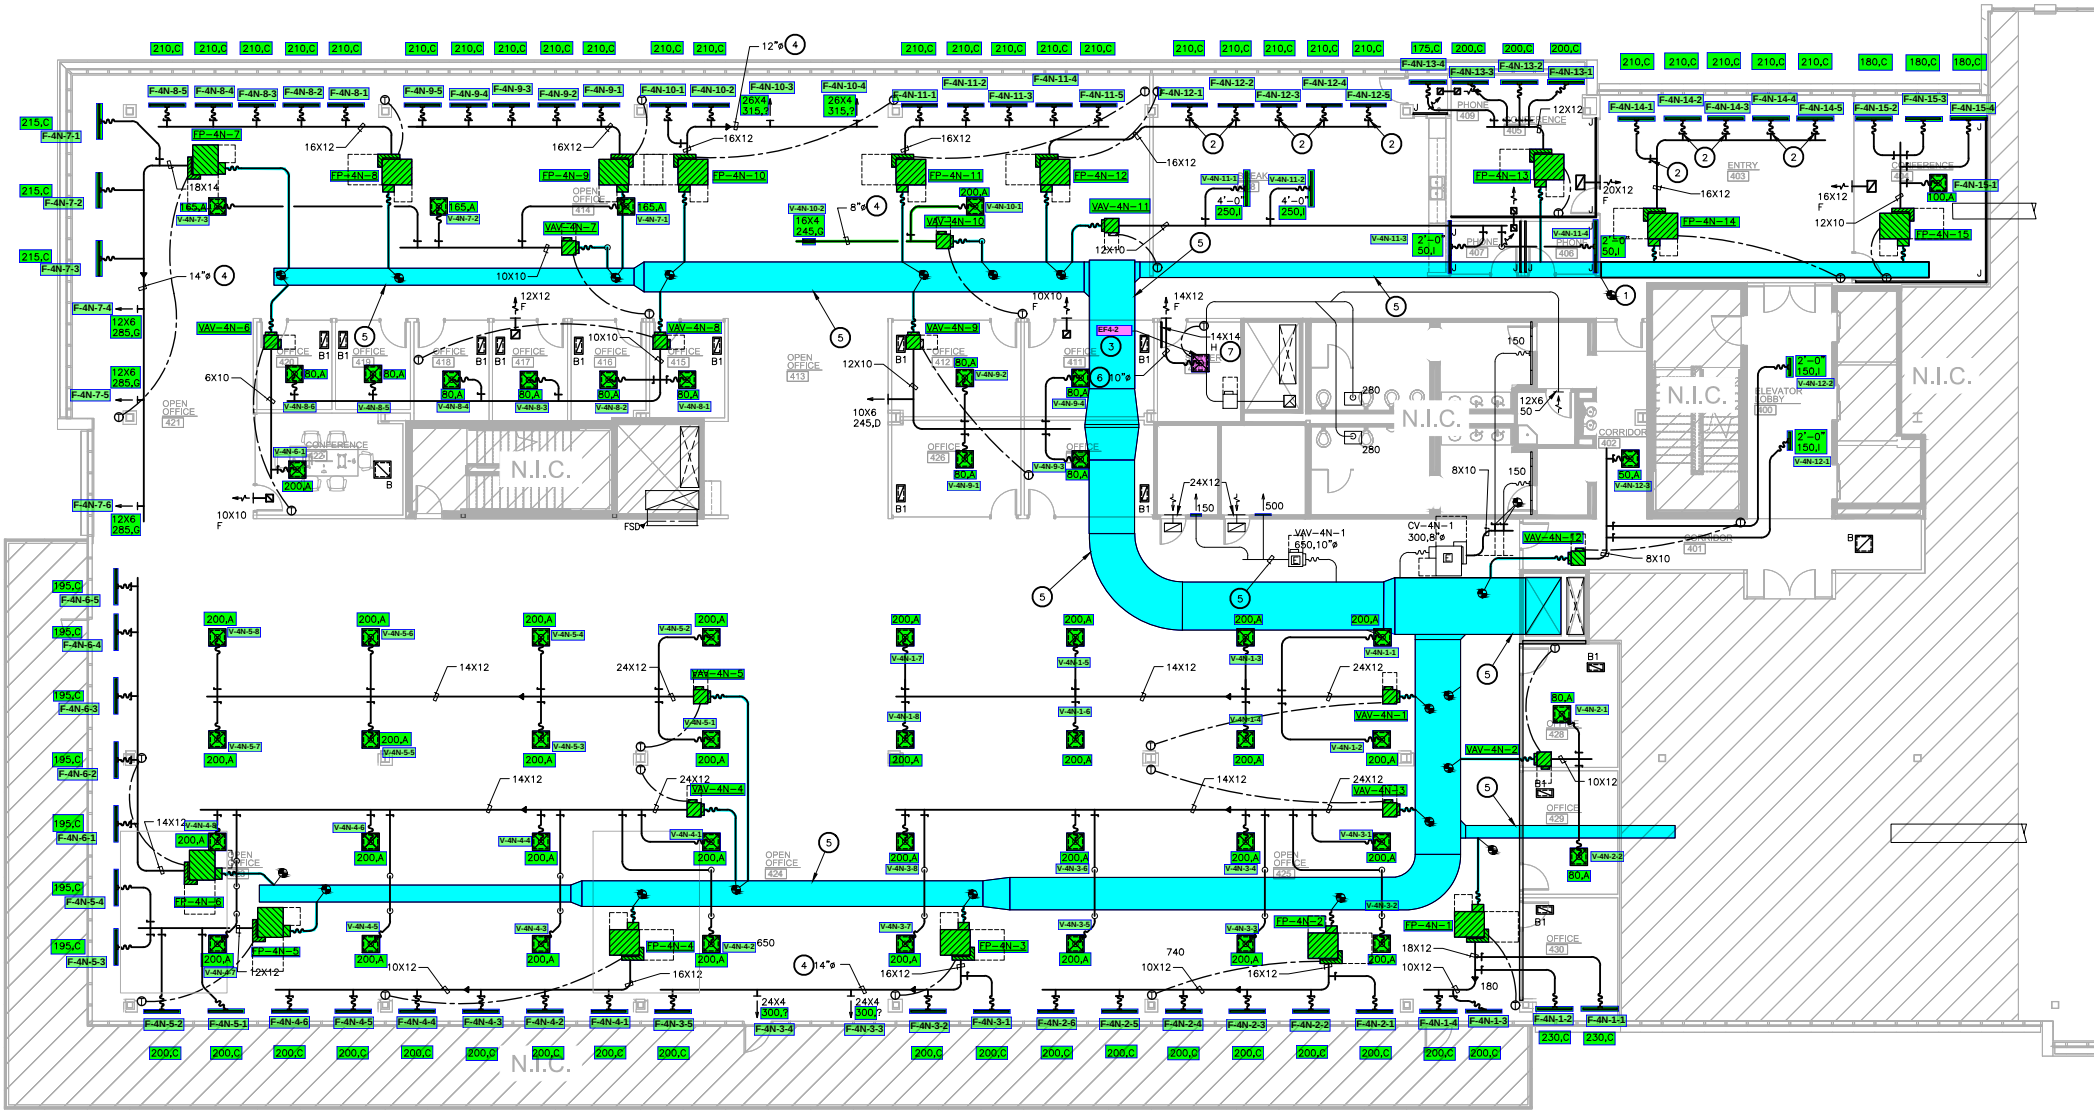

1 LEVEL 04 MECHANICAL PLAN

SCALE: 1/8"=1'-0"