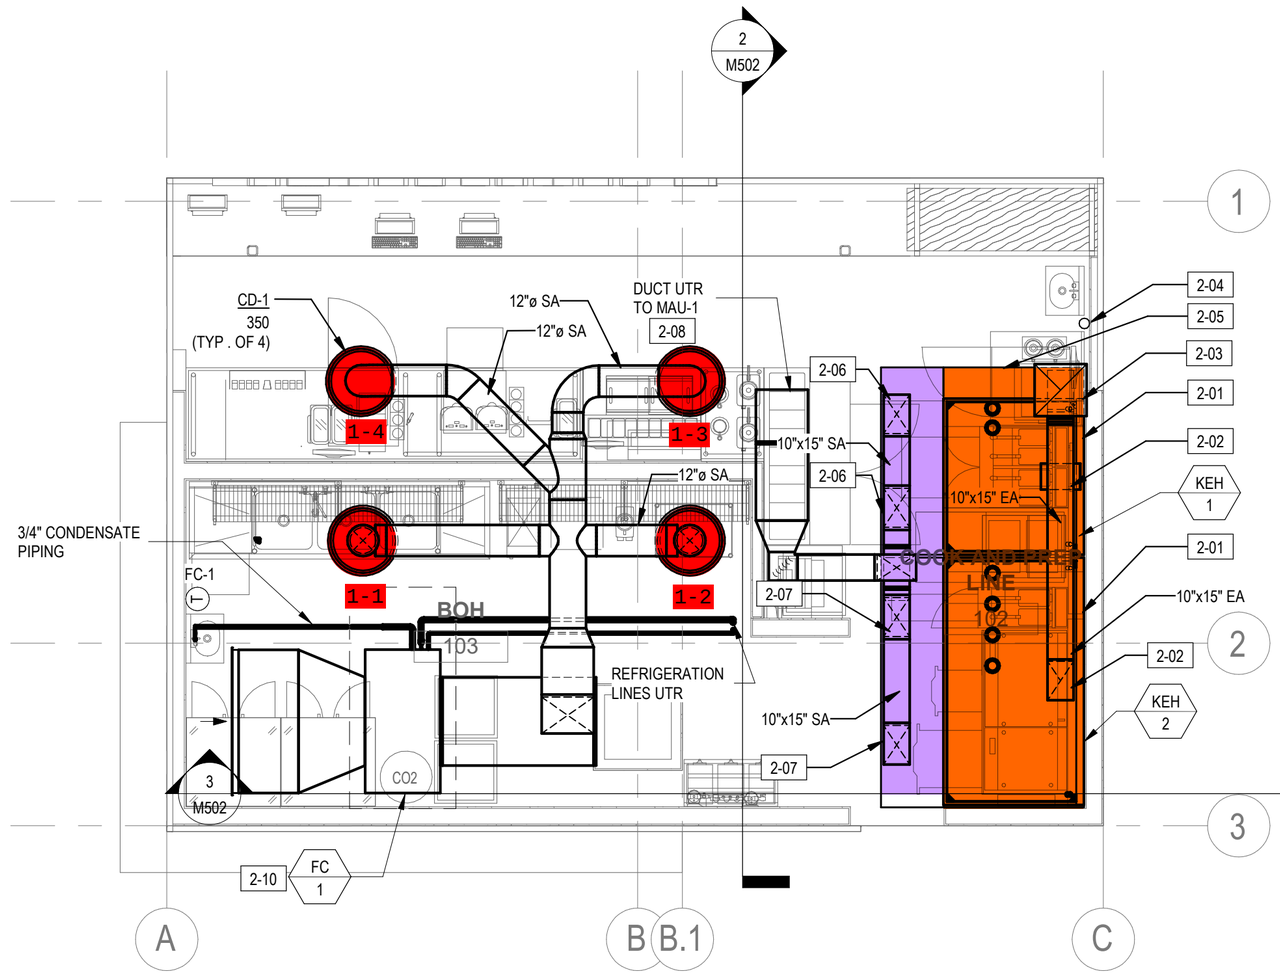
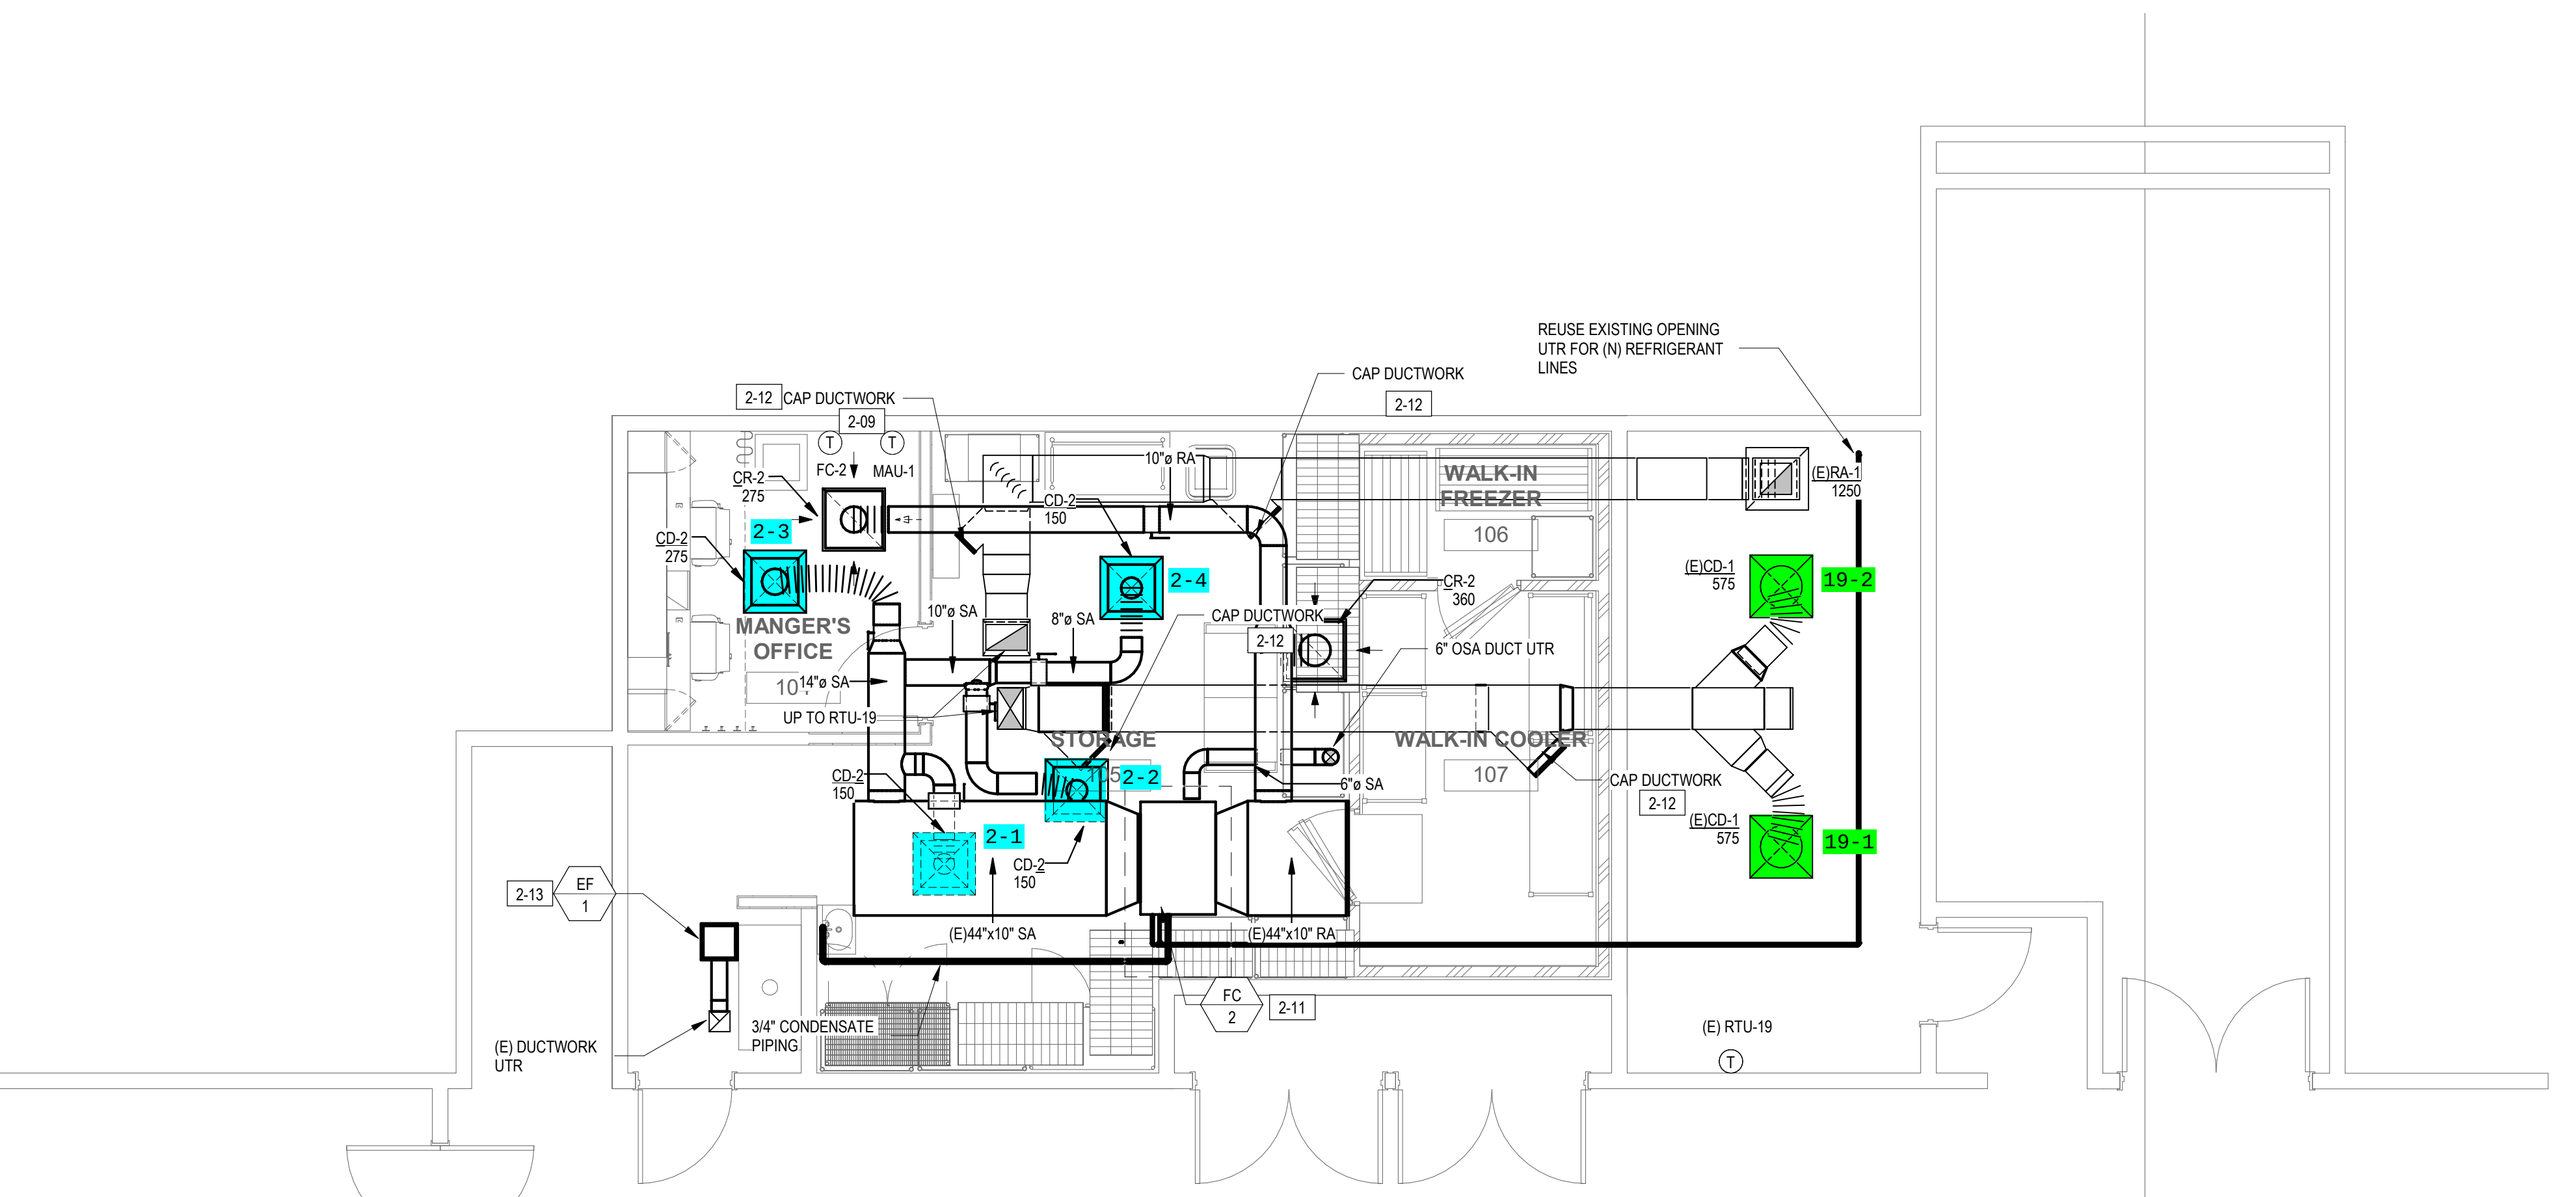
1ST FLOOR REMODEL - KITCHEN